


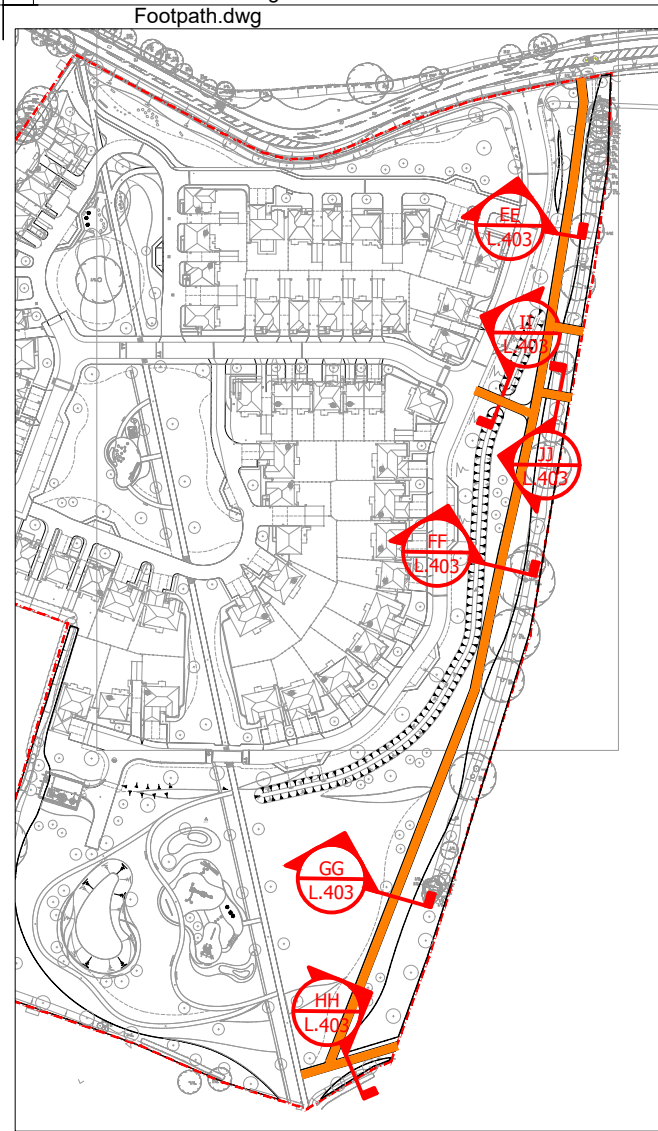

Location Plan - PRoW no.358 & 359

LEGEND

Public Right of Way 358 & 359

Site Boundary



PRoW 358
Hard Material Pathway (Image 1)



PRoW 359
Hard Material Pathway (Image 1)

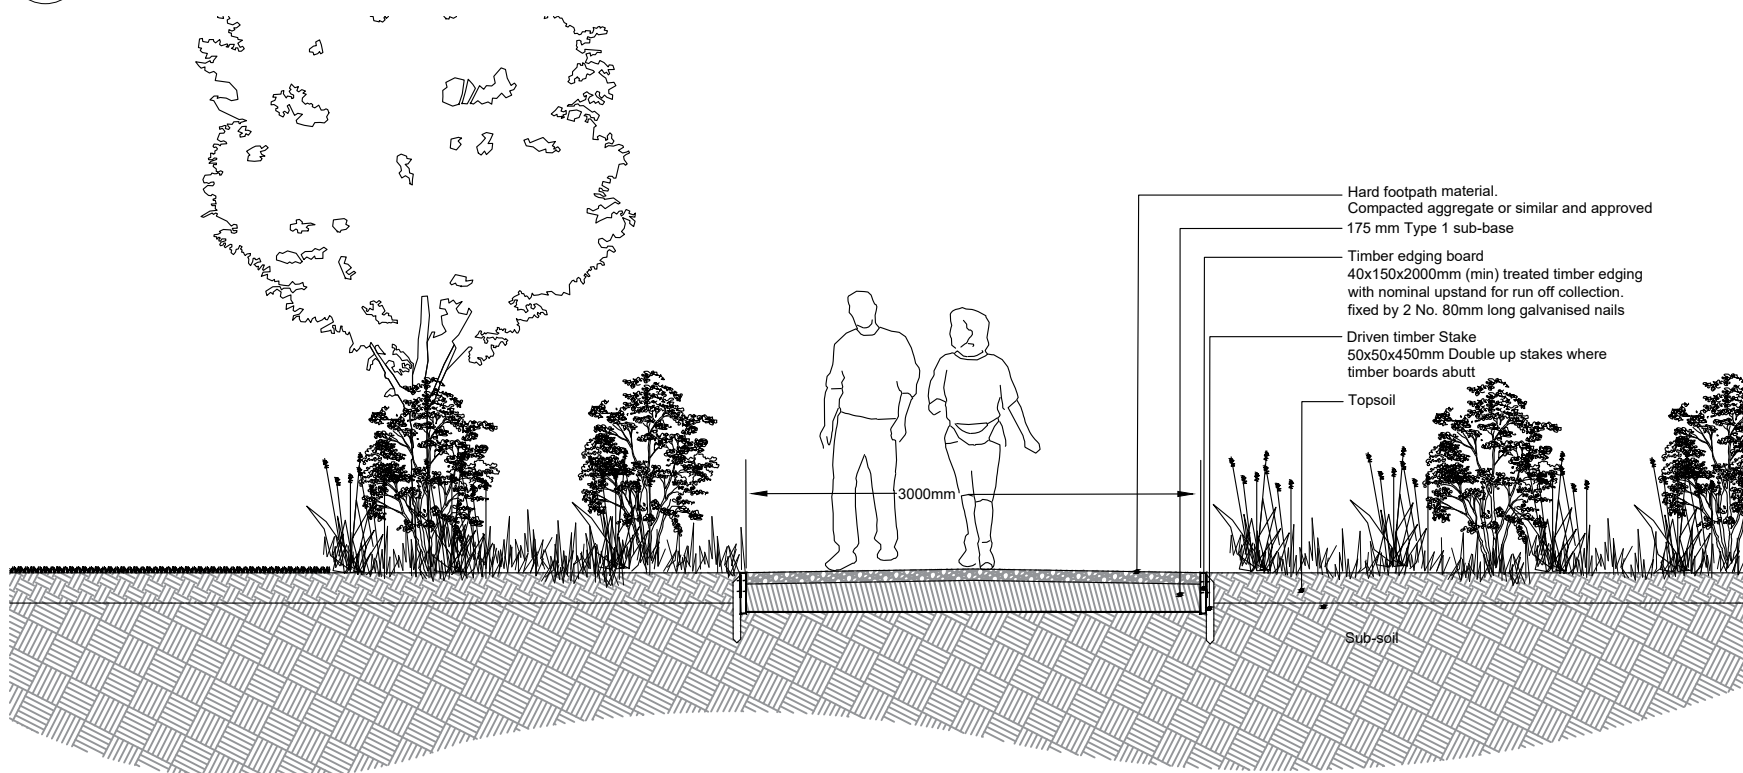


IMAGE 1
Hard Footpath Material. Compacted Fittleworth
or similar and approved




Section EE - within root protection area

1:50




Section GG

1:50

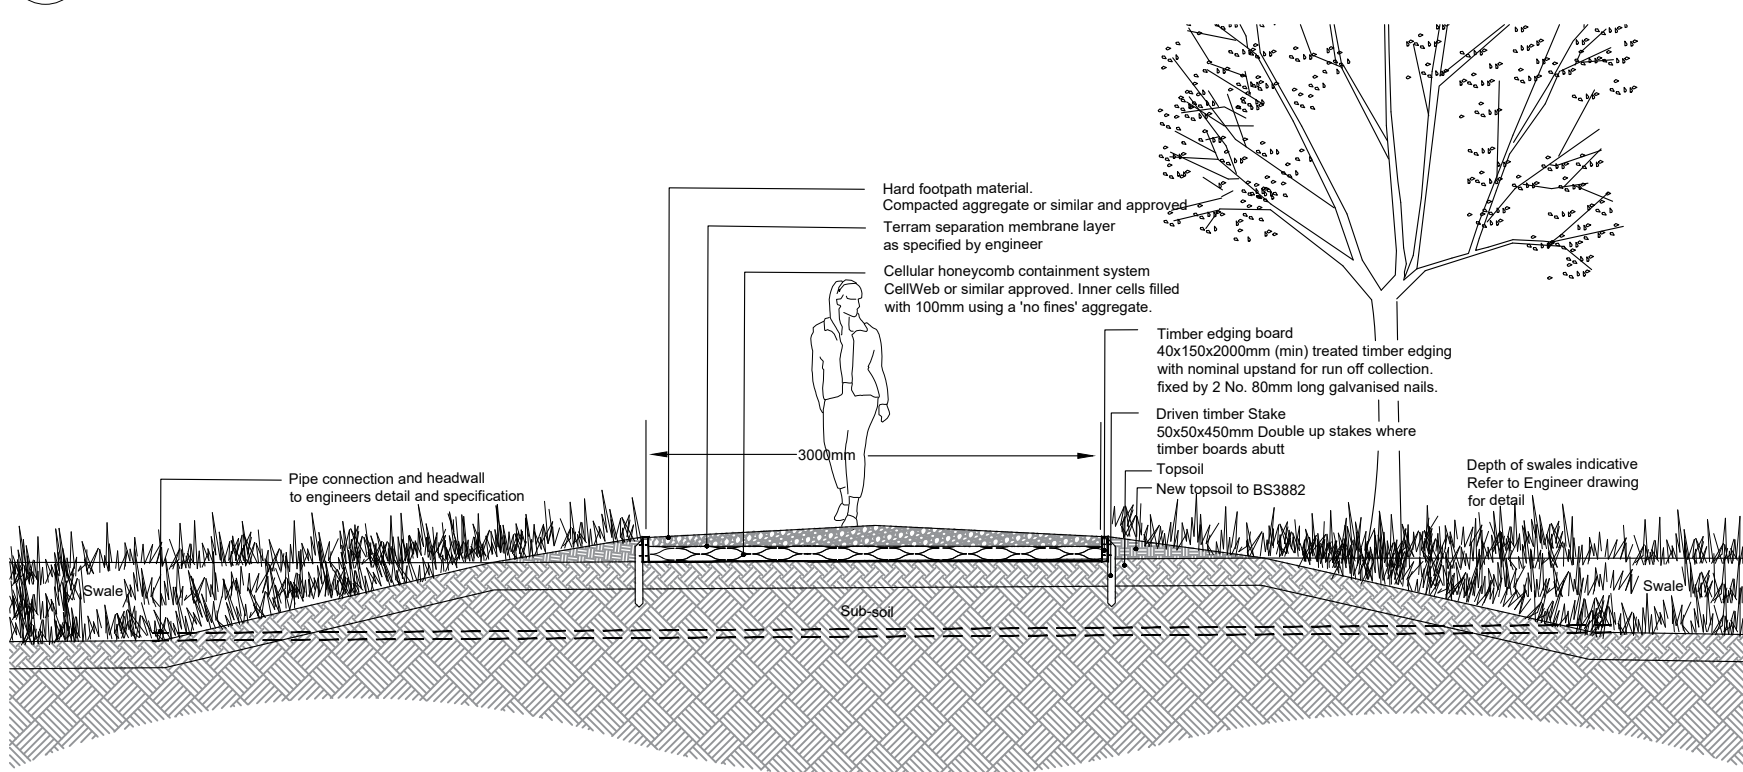


Section II

1:50

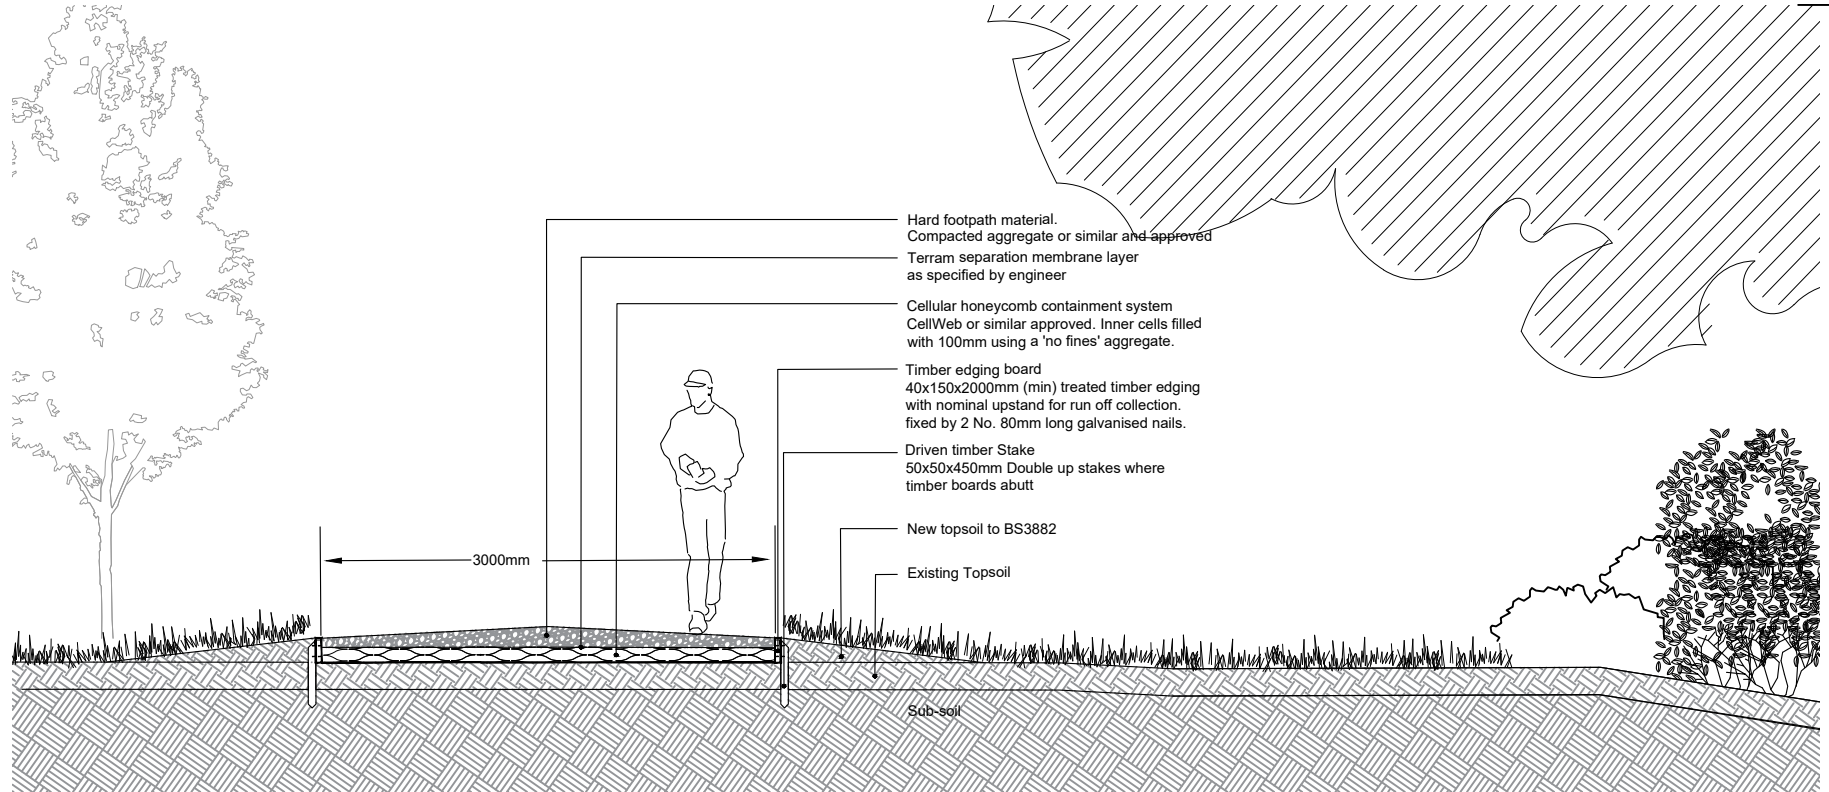


Section FF - within root protection area

1:50

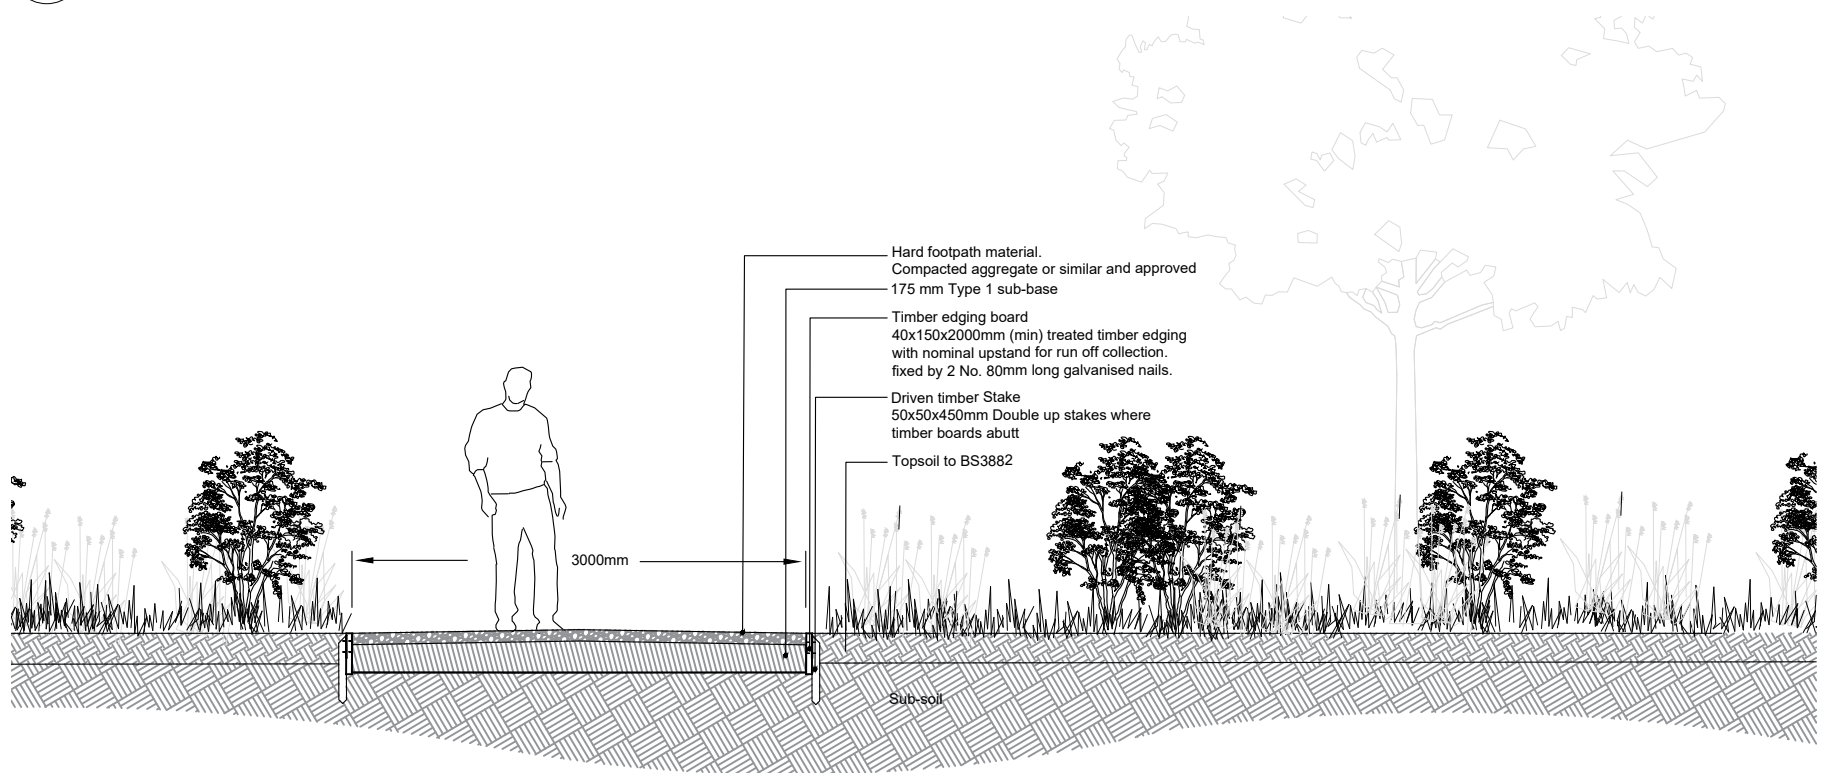

Section HH

1:50

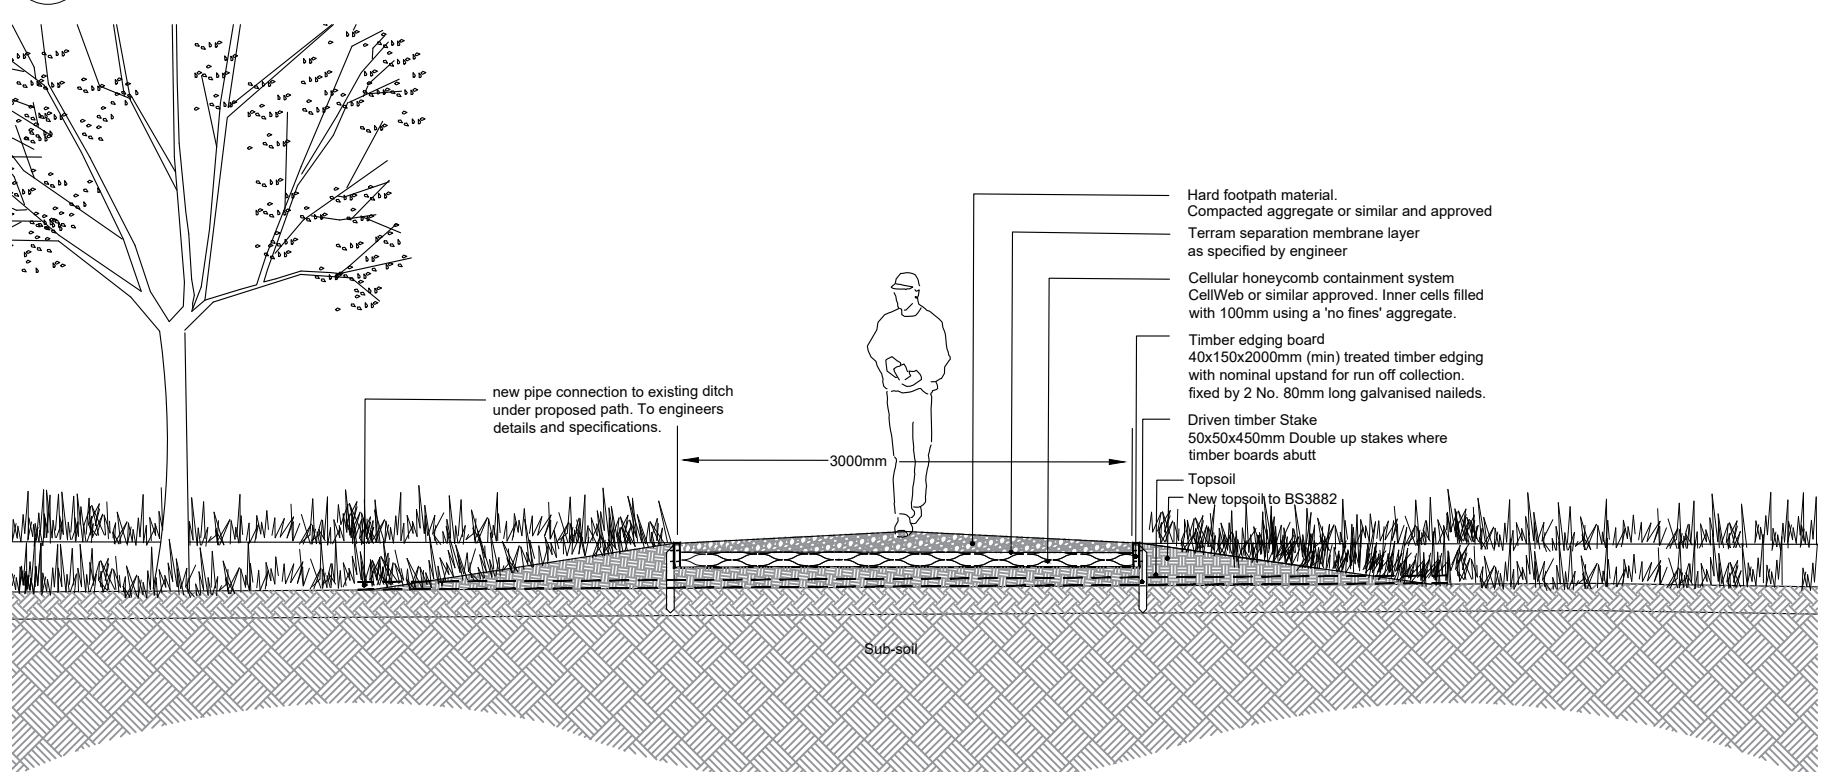

Section JJ

1:50

This drawing may contain: Ordnance Survey material by permission of Ordnance Survey on behalf of the Controller of Her Majesty's Stationery Office © Crown Copyright 2017. All rights reserved. Reference number 100000. OS Open data © Crown copyright and database right 2017. Aerial Photography © XXXXXX

Revision	Date	Reason	Drawn	Checked
PL02	08.01.2021	Addition of sections II and JJ following planning comments and client instruction.	af	sg
PL01	12.10.2020	Issued for Planning	af	sg

Disclaimer:
1. This drawing is copyright of fabrik ltd. It must not be copied or reproduced without written consent from the owner.
2. Do not scale from this drawing. Only figured dimensions are to be taken from this drawing.
3. All contractors must visit site and be responsible for taking and checking all dimensions related to the works shown on the drawing prior to fabrication or setting out.
4. This drawing uses coloured lines. Please do not rely on a monochrome copy.

External References:
• D2831 Ford Lane, Yapton, West Sussex/Drawings/02 Architect/200930_Site Layout revised/A855_65A_PLANNING LAYOUT - Standard/A855_65A_PLANNING LAYOUT - Copy
• D2831 Ford Lane, Yapton, West Sussex/Drawings/07 fabrik/01 AutoCAD/Design/PLANNING/D2831_xref working drawing

fabrik
landscape architects
Lentens House | 16 Lentens Street | Alton | Hampshire | GU34 1HG
T : 01420 593250 | E : alton@fabrikuk.com | W : www.fabrikuk.com

Project
Ford Lane, Yapton, West Sussex

Client
Redrow Homes Limited

Drawing Title
Sections through public right of way footpath 358 and 359

Purpose of Issue
ISSUED FOR PLANNING APPROVAL

Project Number
D2831

Origin
FAB

Zone
00

Level
GL

File Type
DR

Role
L

Number
0403

Revision
PL02

Drawn By
af

Checked By
sg

Drawn Scale
As shown@A2Sept | 2020

Date of First Issue
As shown@A2Sept | 2020

ARJUN DISTRICT COUNCIL Y8921.DOC