

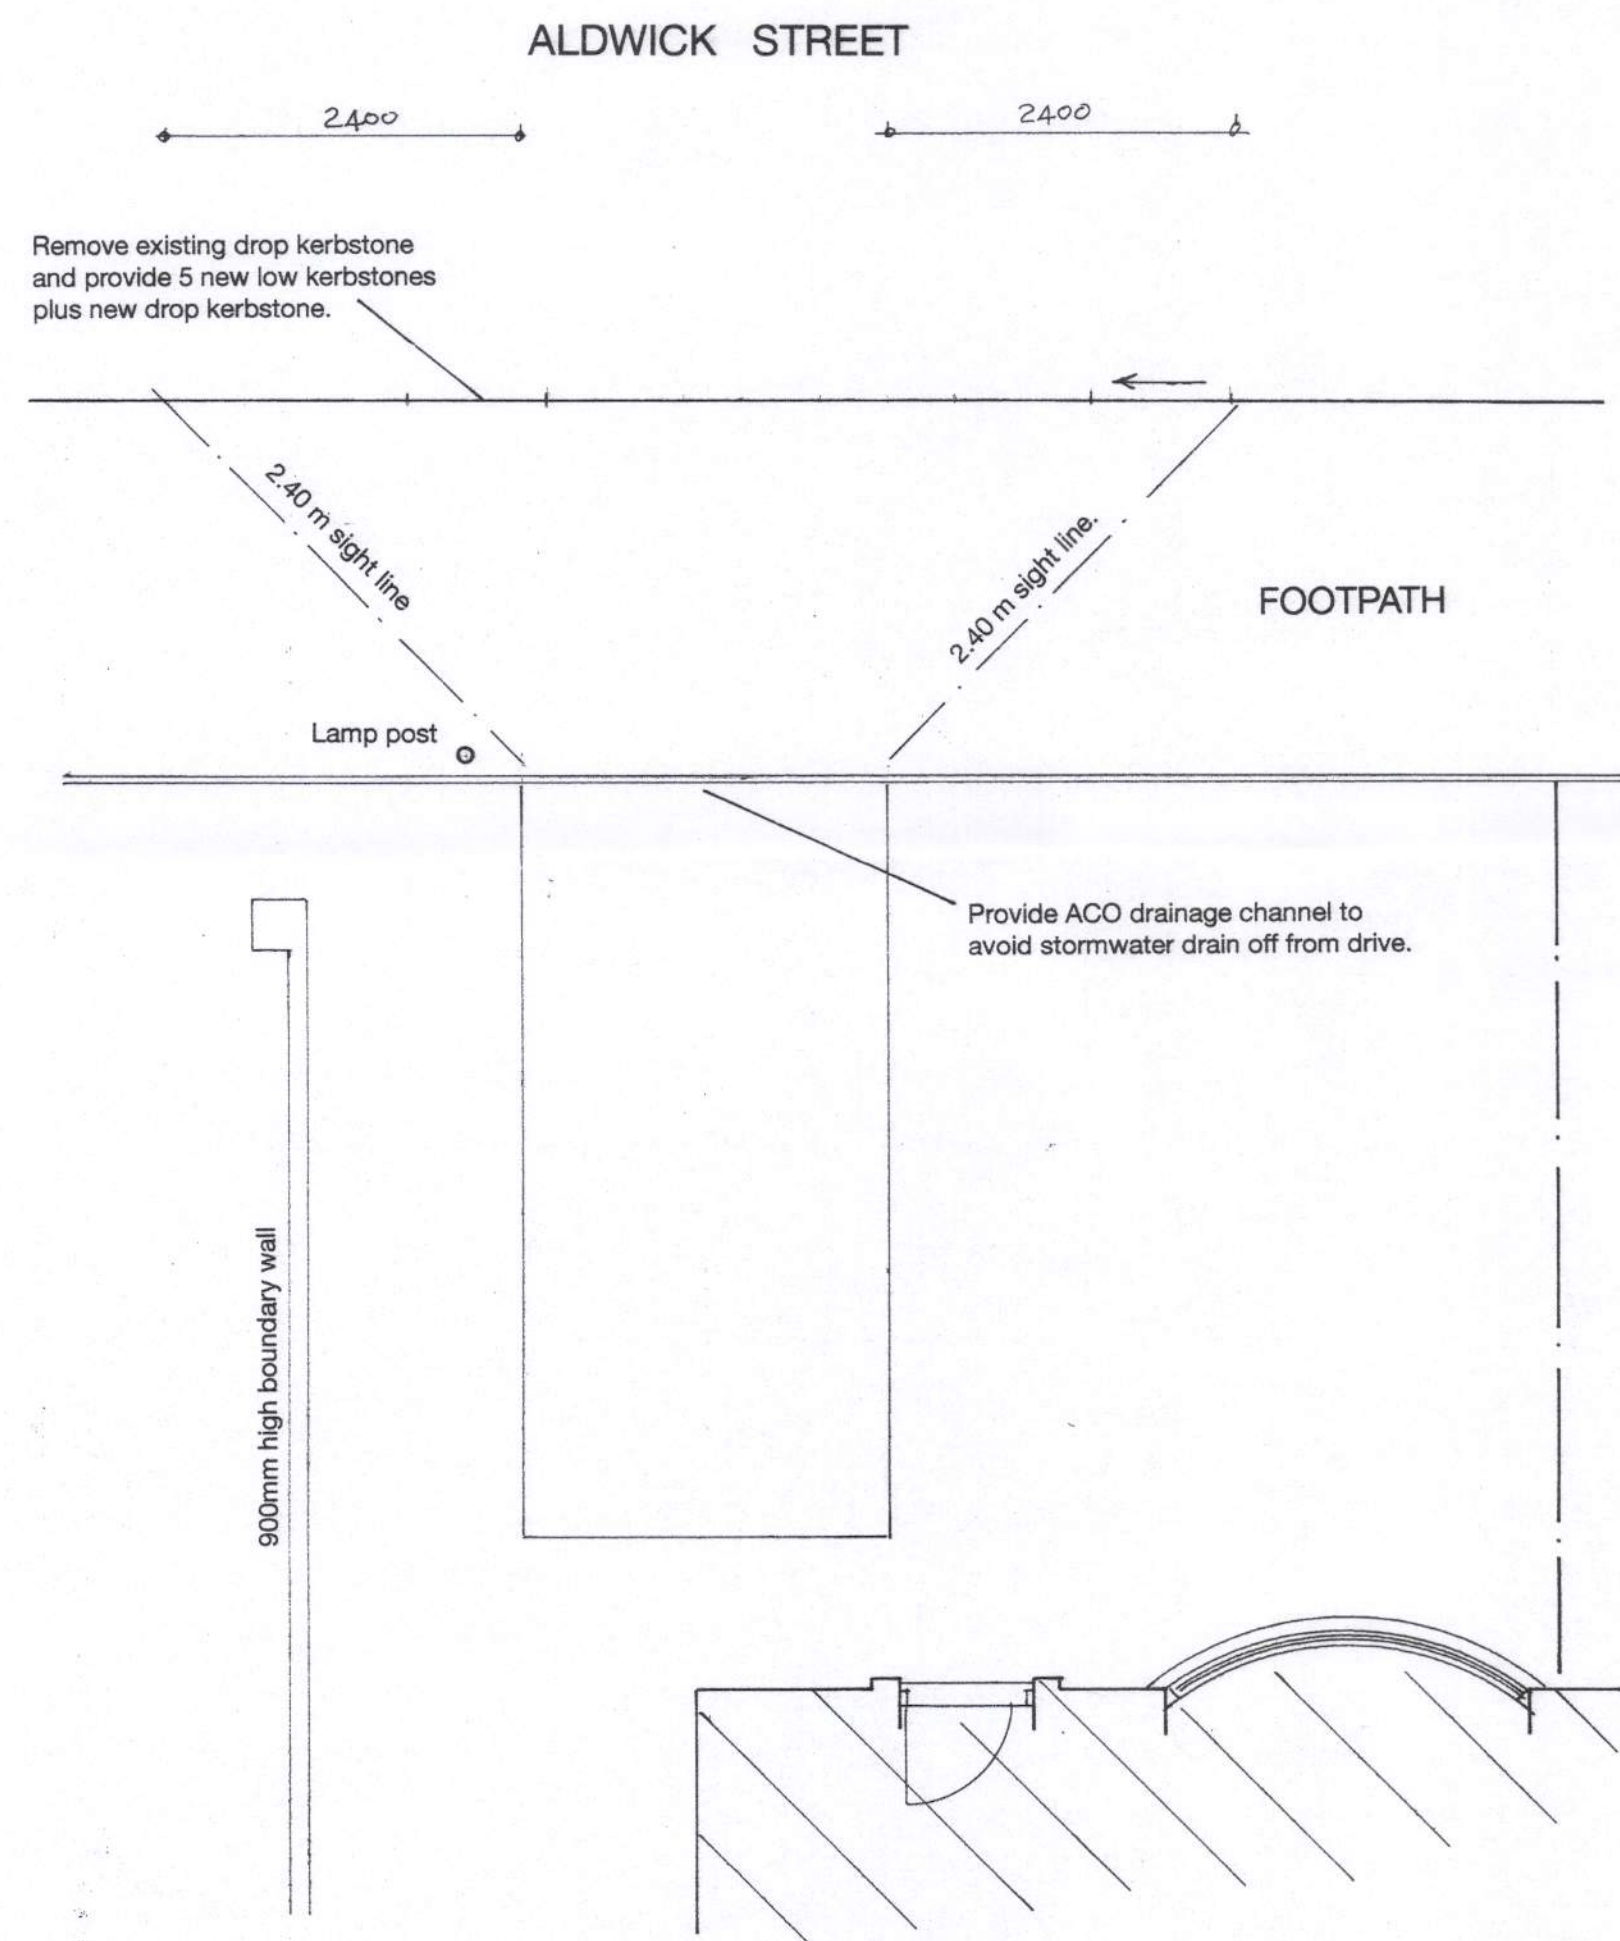


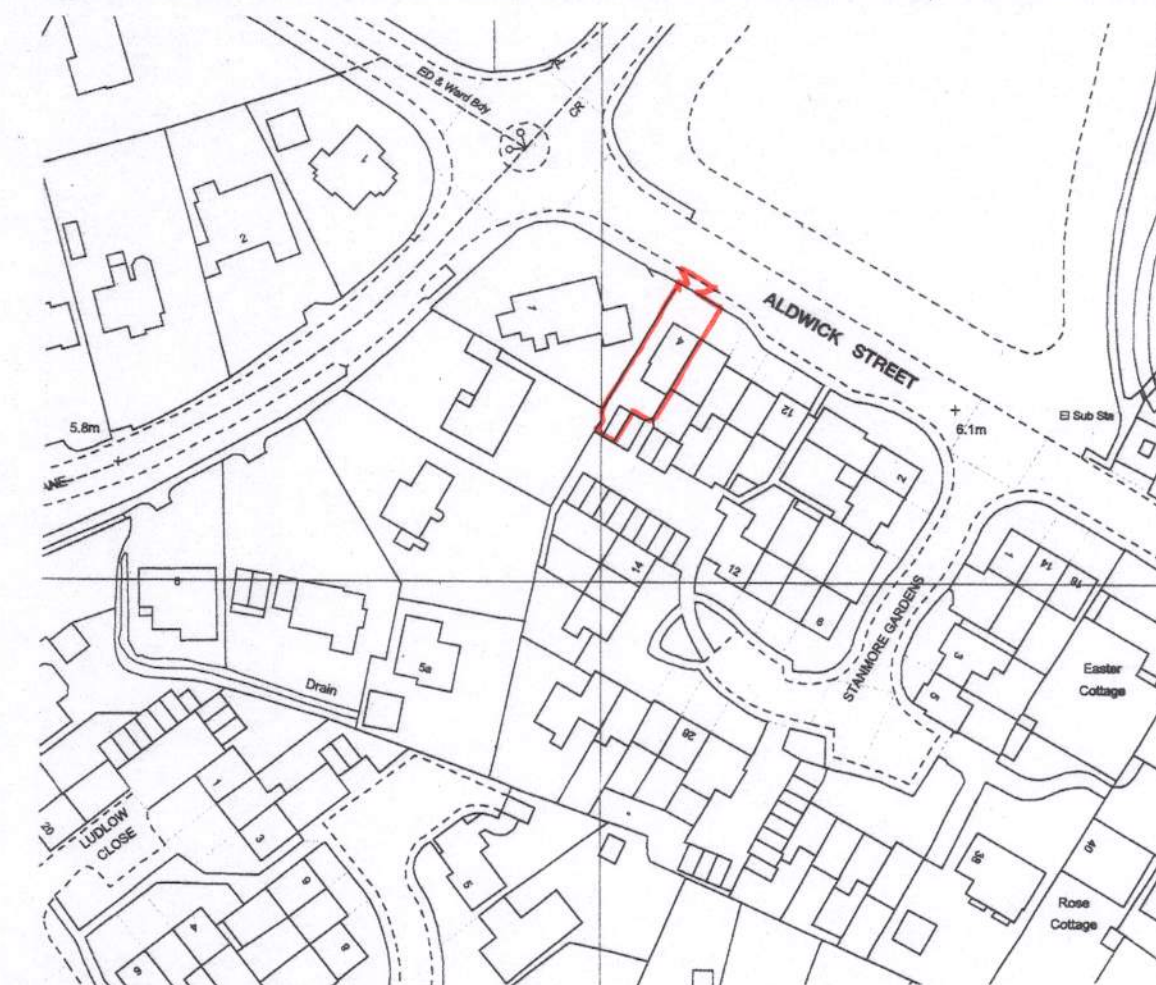

Plan
1 : 50

PROPOSED VEHICULAR ACCESS AT 4,ALDWICK STREET, ALDWICK FOR MR.& MRS.N.PROSSER

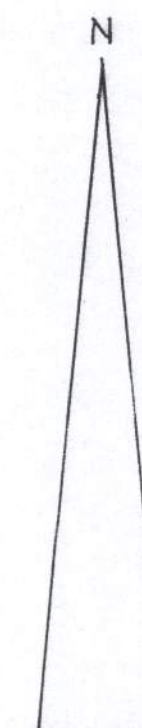

location plan
1 : 1250



block plan
1 : 500

sheet 1 of 1

Bryan Butcher
Rainbow Cottage
Nyetimber Lane
Bognor Regis PO21 3JX
01243 266871
07973 233442
bryan.butcher@btinternet.com
www.bryanbutcher.com