



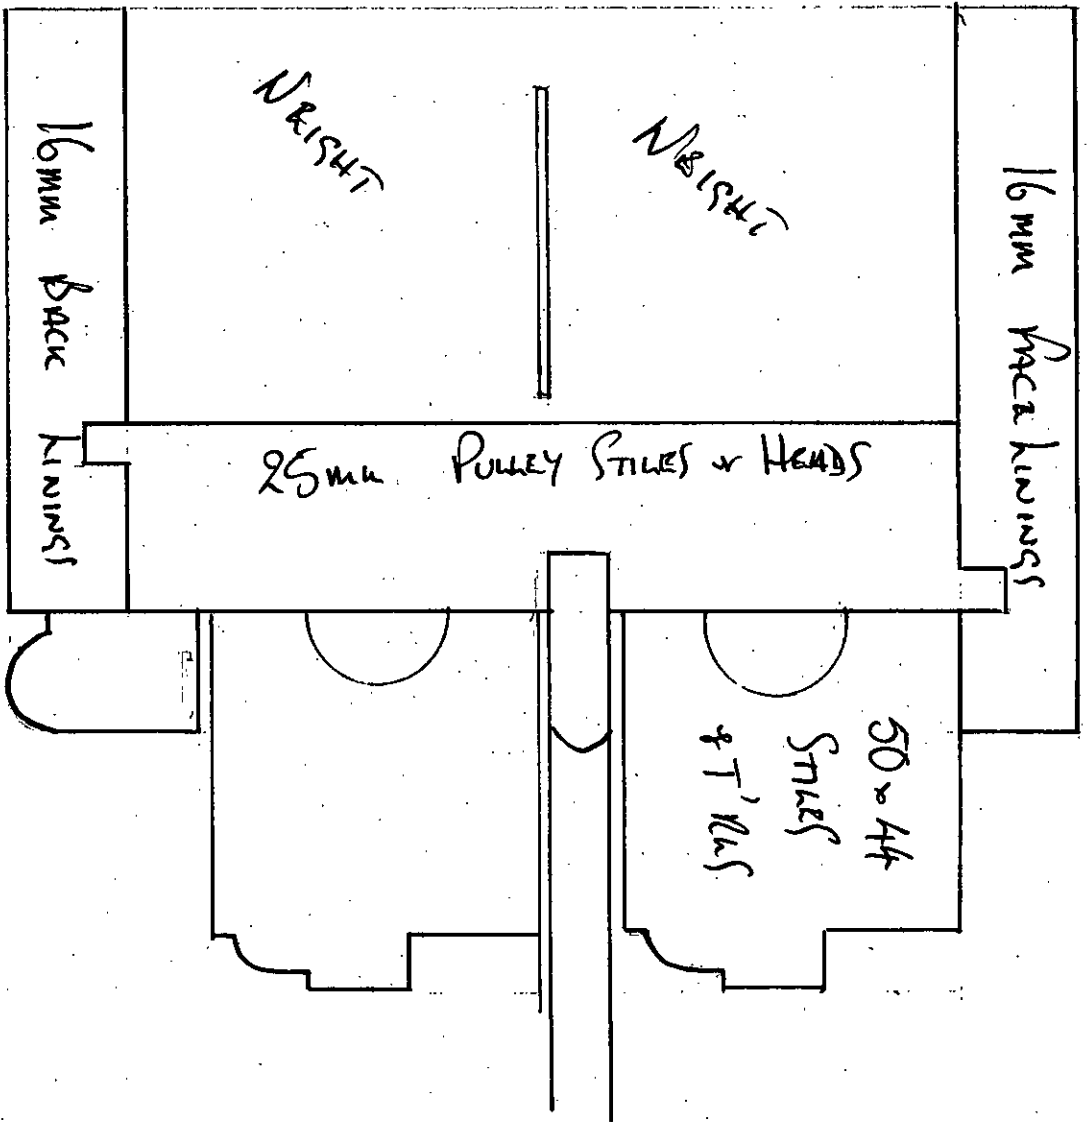

Scale 1:1

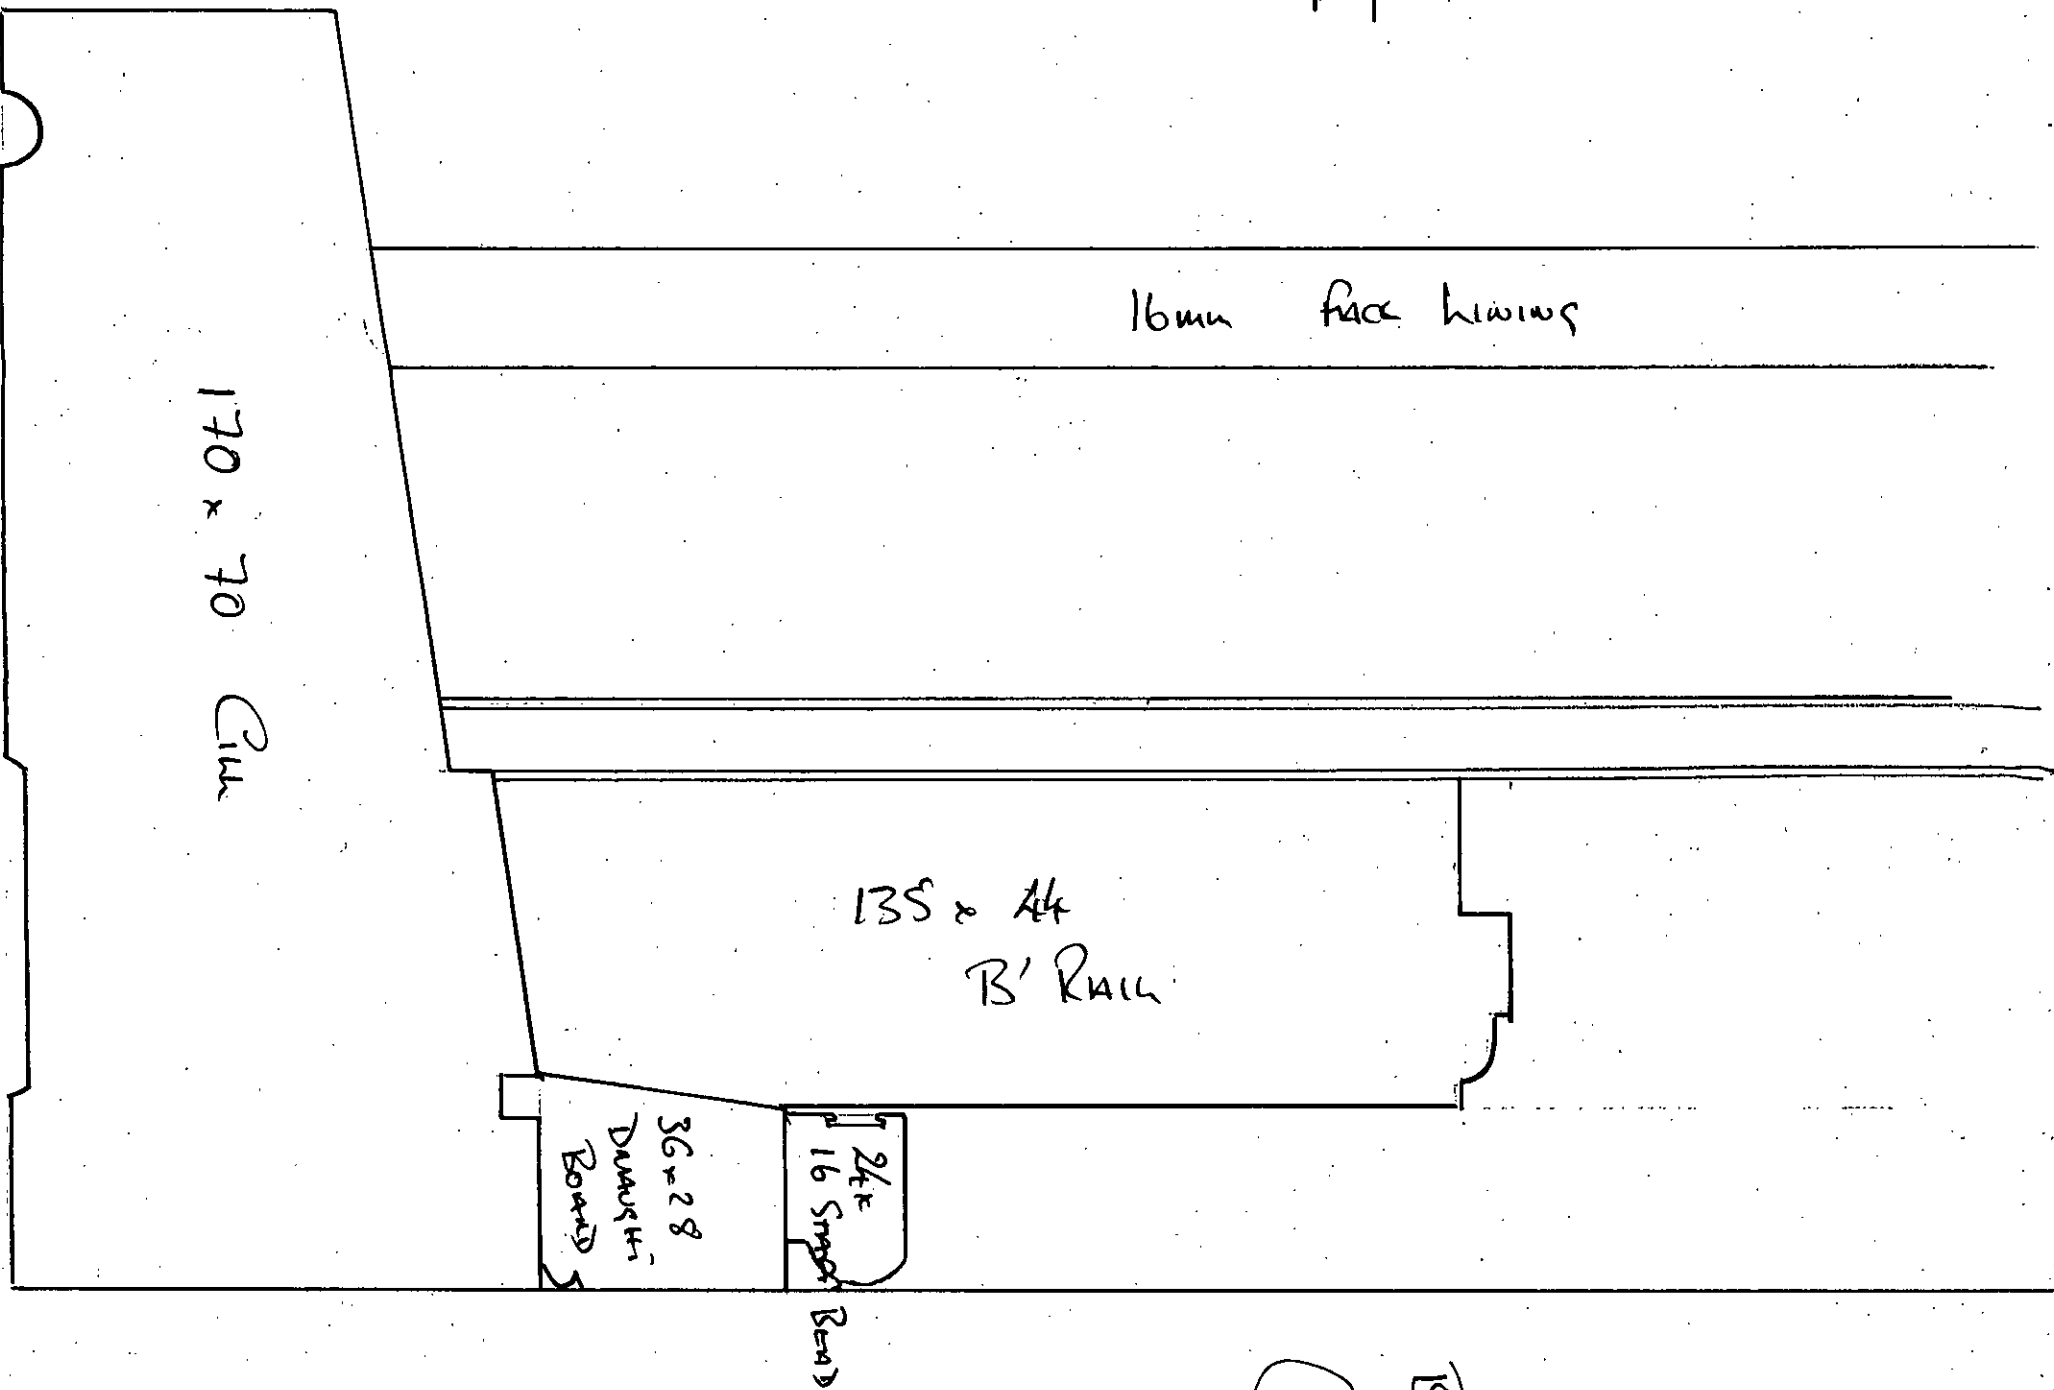

Probesed Securus
Box frames & Sashes
(For 54 Tamworth St.)
(Arundel, BN18 9DN)
BAT WINDOW
FRONT