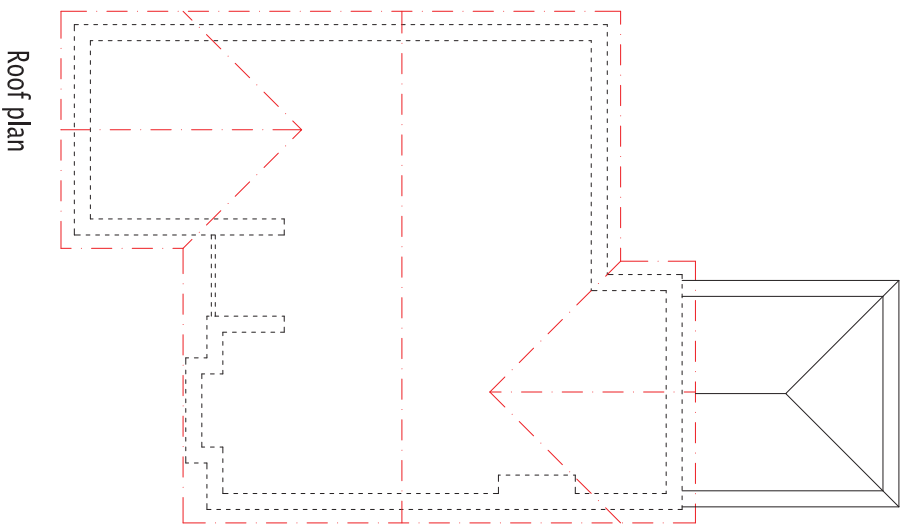
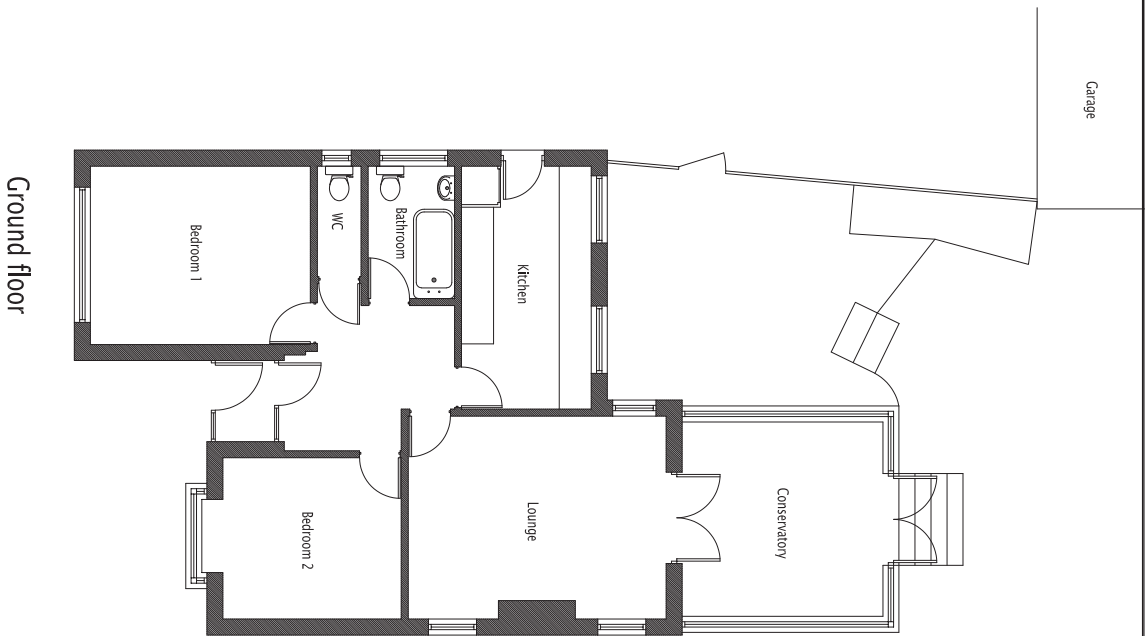


DRAWING NUMBER

20 - RC/454/001 .

SCALE

1:50 @ A1 / 1:100 @ A3

DATE

September 2020

PROJECT

46 Fitzalan Road

Arundel

DRAWING TITLE

EXTENSION & ALTERATIONS
EXISTING FLOOR PLANS