
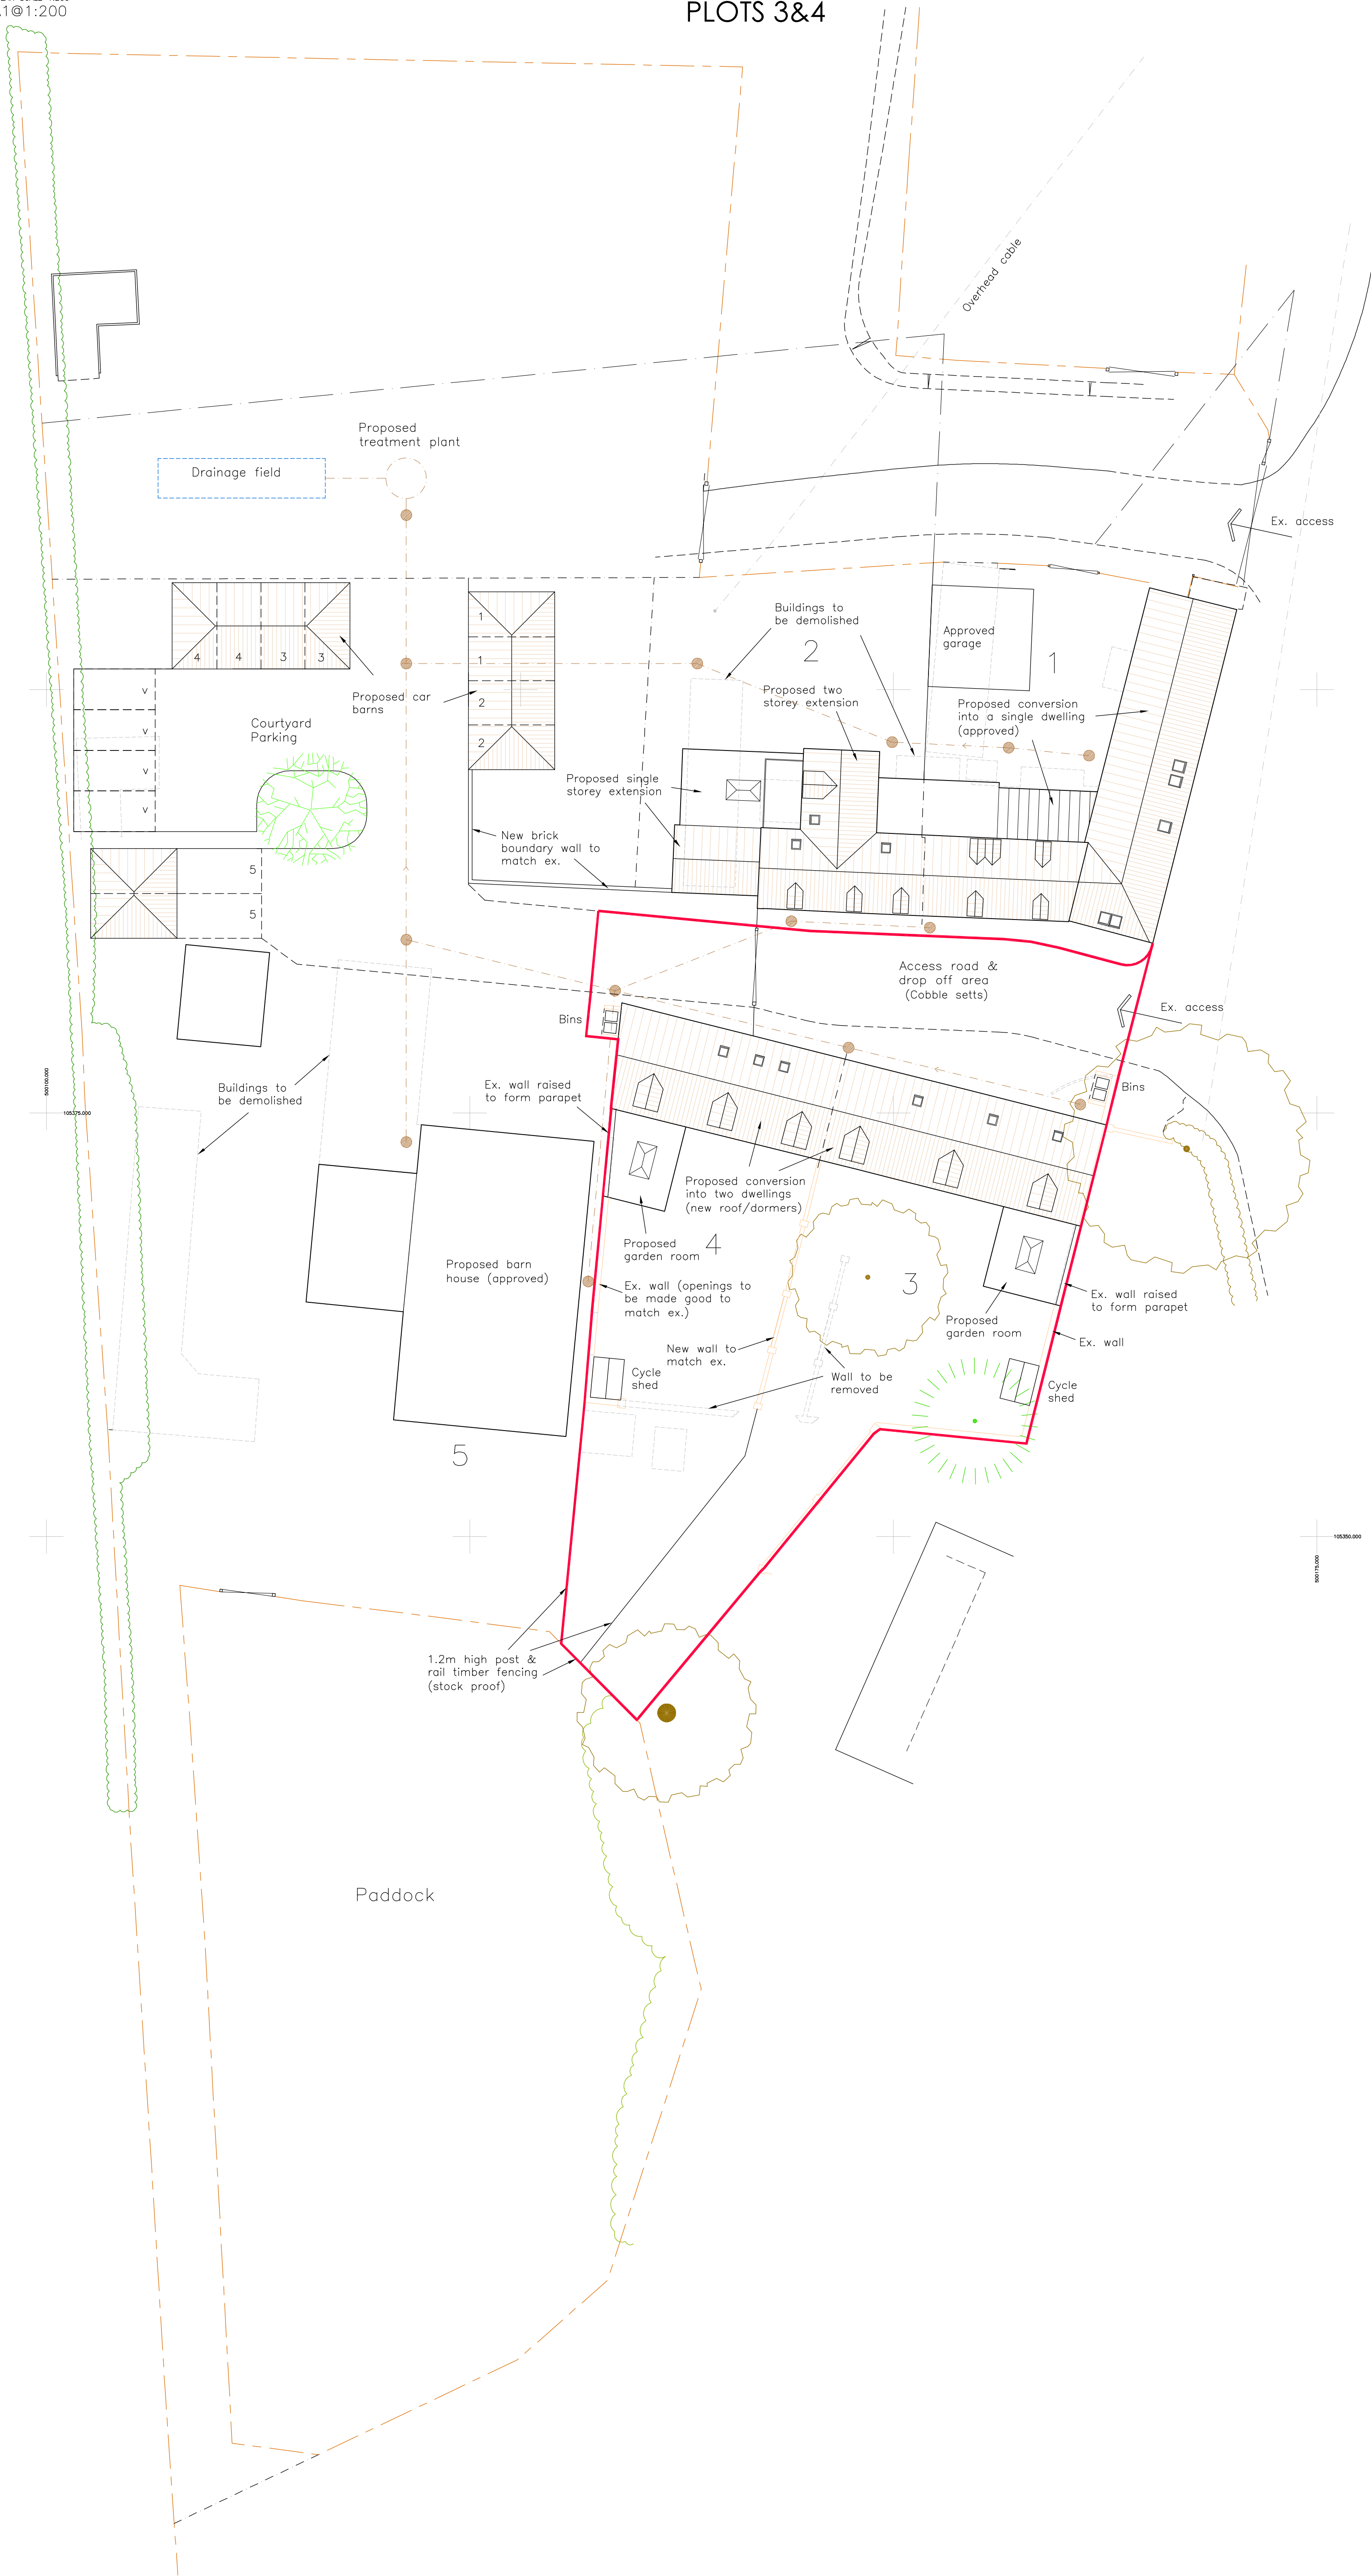


LINEAR SCALE 1:200
A1@1:200

SITE LAYOUT 1:200
PLOTS 3&4

RIBA 
Chartered Practice
Architects Registration Board

This drawing is the copyright of ADP Architects Ltd. It may not be offered or reproduced in any form, or passed onto third parties without the written consent of ADP Architects Ltd.

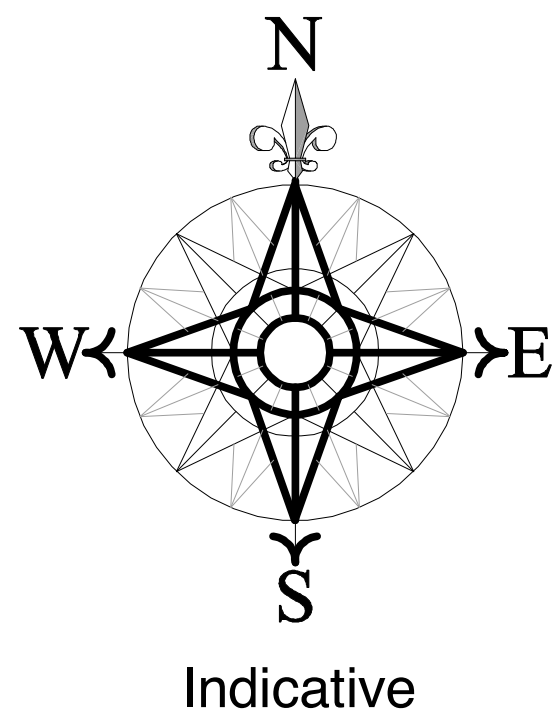

adp architects ltd
architects & urban designers

Tel: 0845 365 1475
Email: mail@adp-td.co.uk
www.adp-td.co.uk
Richmond Court, 94 Botley Road, Park Gate, Southampton, SO31 1BA

project name/address:
Residential Development
Arundel Equine Centre
Tortington
Arundel
BN18 0BG

client:
Clarendon Properties Ltd

drawing title:
Site Layout – Plots 3&4

job number:
1781

drawing number:
P301

revision:
1

drawing scale/site:
1:200 (A1)

date:
May 17

drawn: