

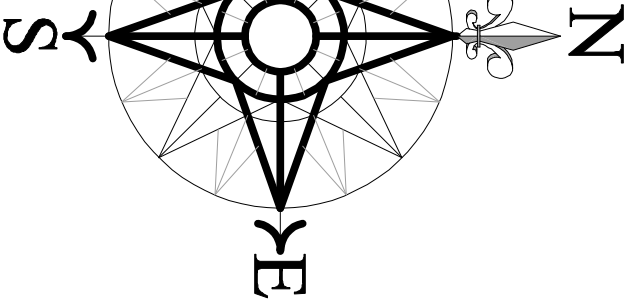


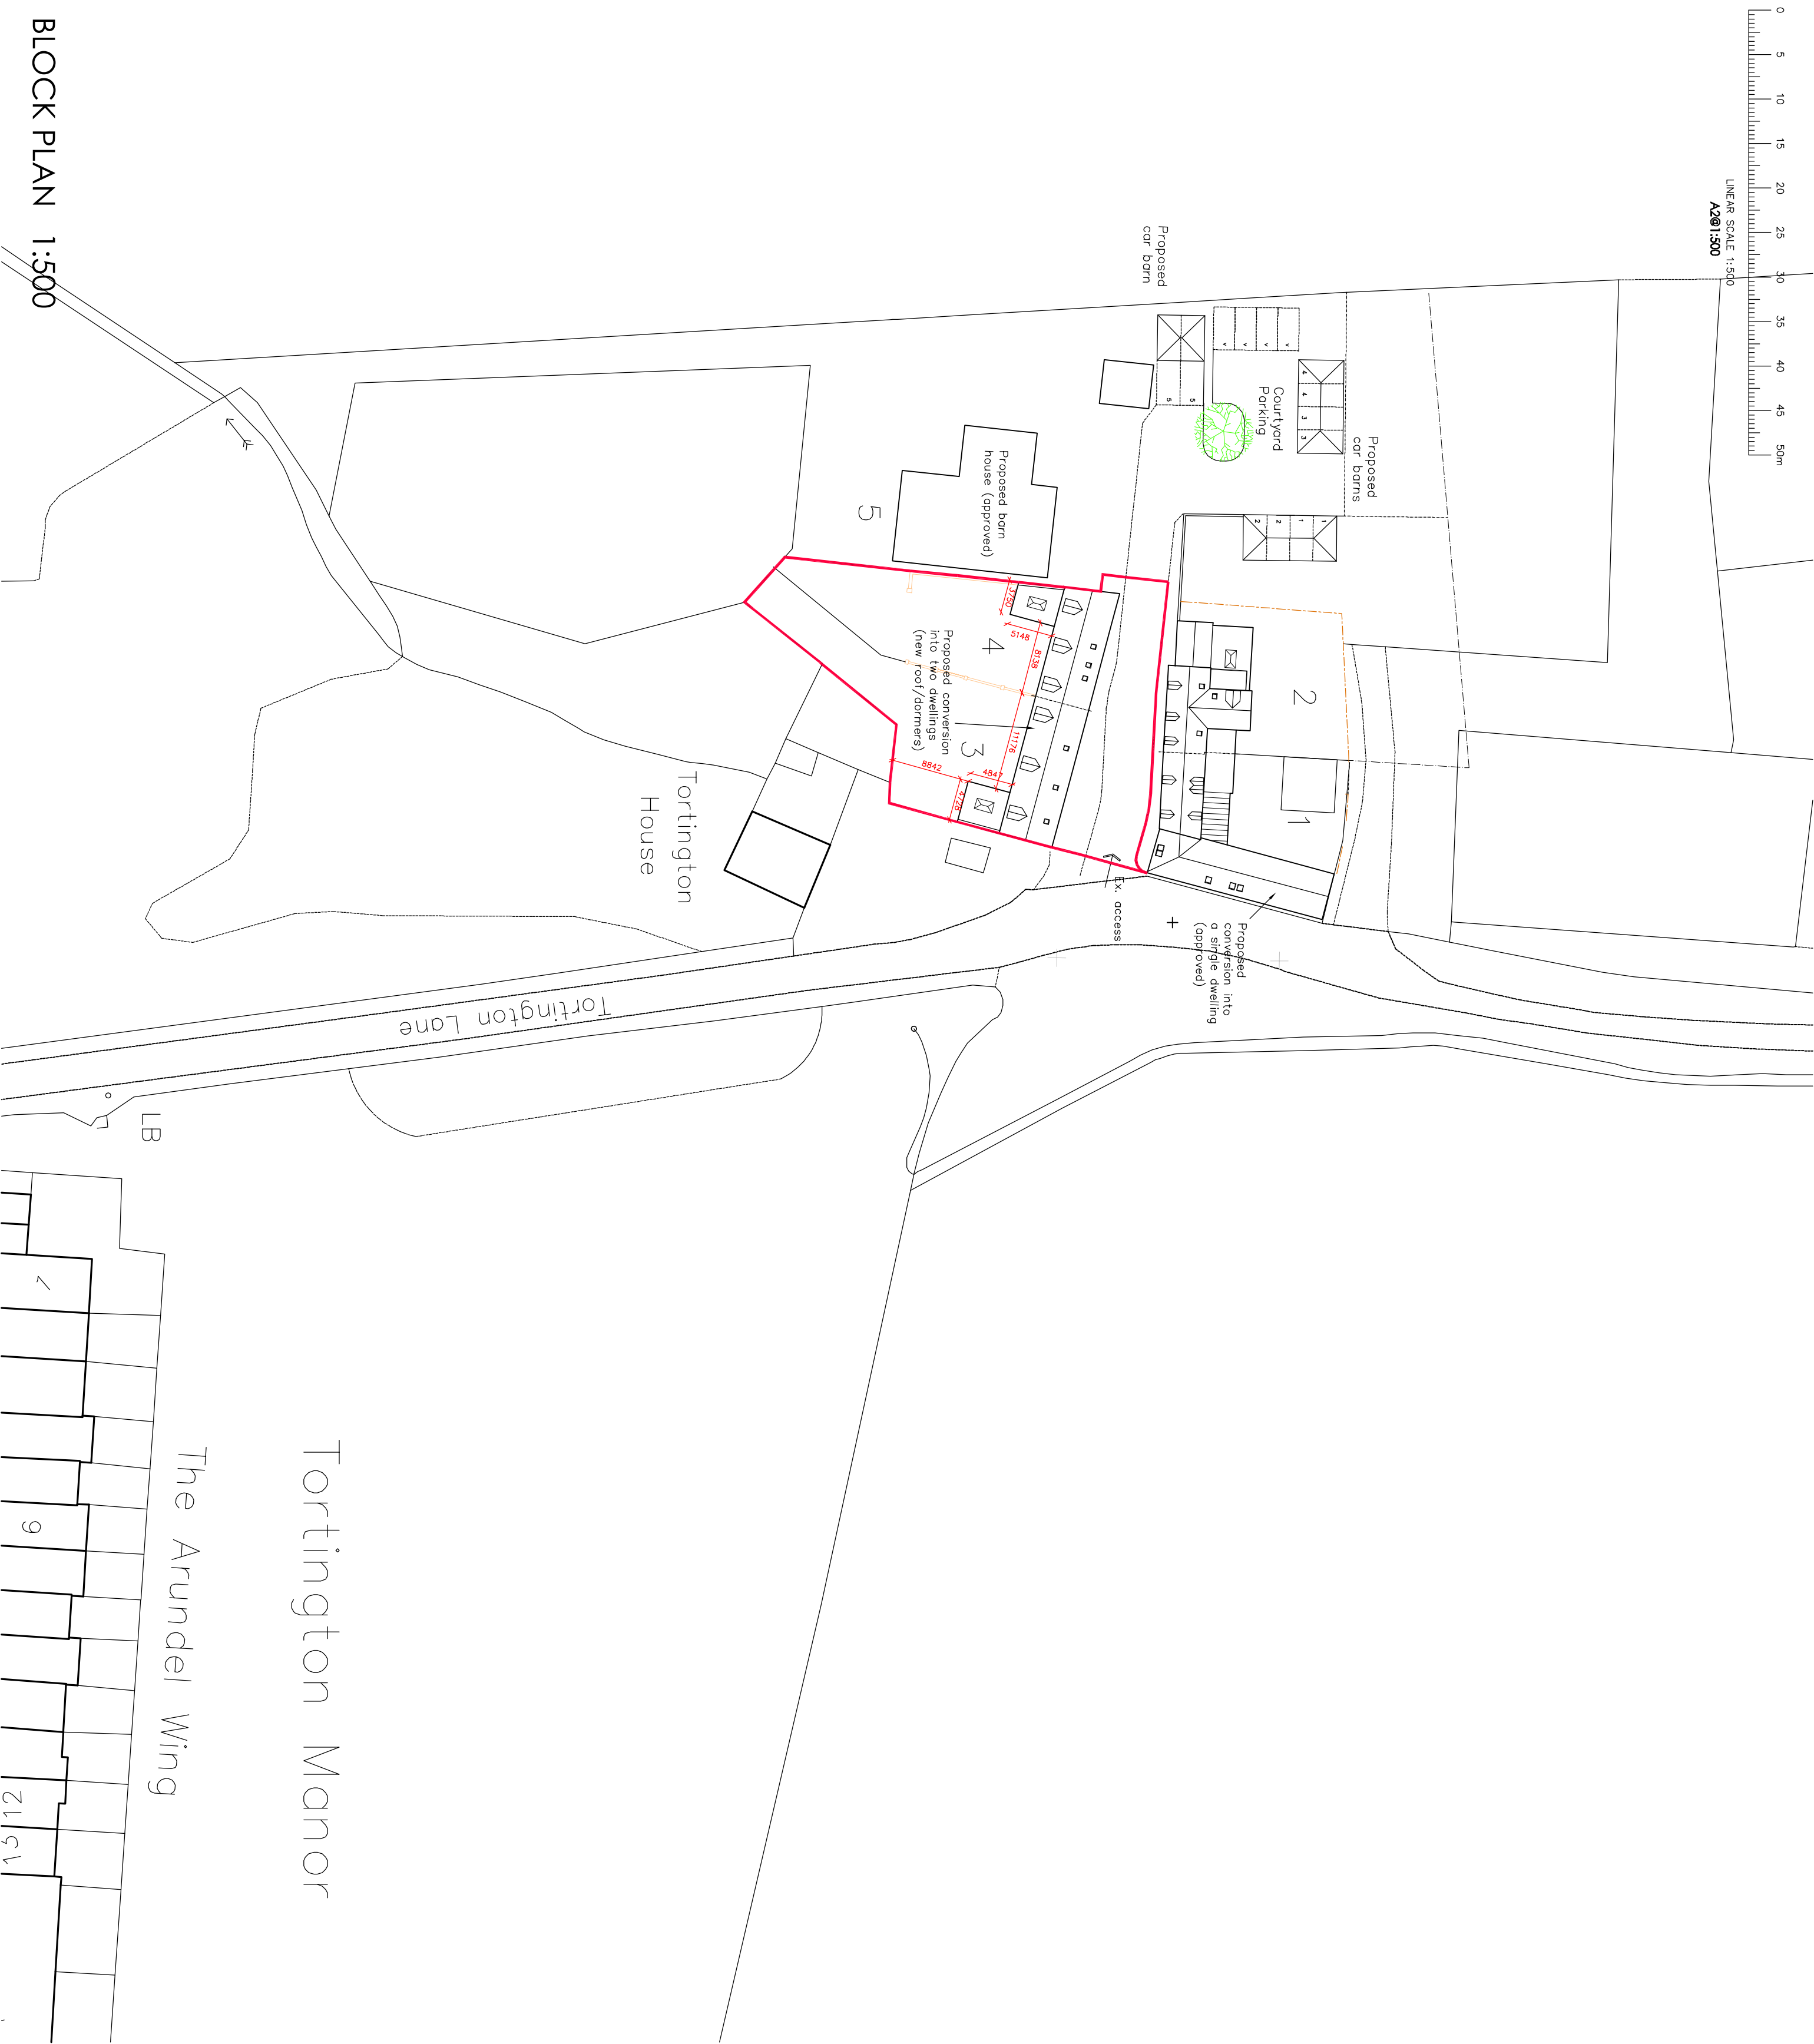

Indicative

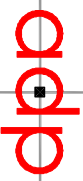

		project name/ address: Residential Development Arundel Equine Centre Tortington Arundel BN18 0BG	
job number: 17781		client: Clarendon Properties Ltd Clarendon Properties Ltd 3 & 4 Block Plan – Plots 3&4	
drawing number: P302		drawing title: drawing title:	
drawing scale/dim: 1:500 (A2)		drawing: date: July 17	