


Timber shed/bike storage plan
Scale @ 1:25

Side Elevation
Scale @ 1:25

Side Elevation
Scale @ 1:25

Front Elevation
Scale @ 1:25

Rear Elevation
Scale @ 1:25

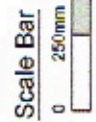

PLANNING