
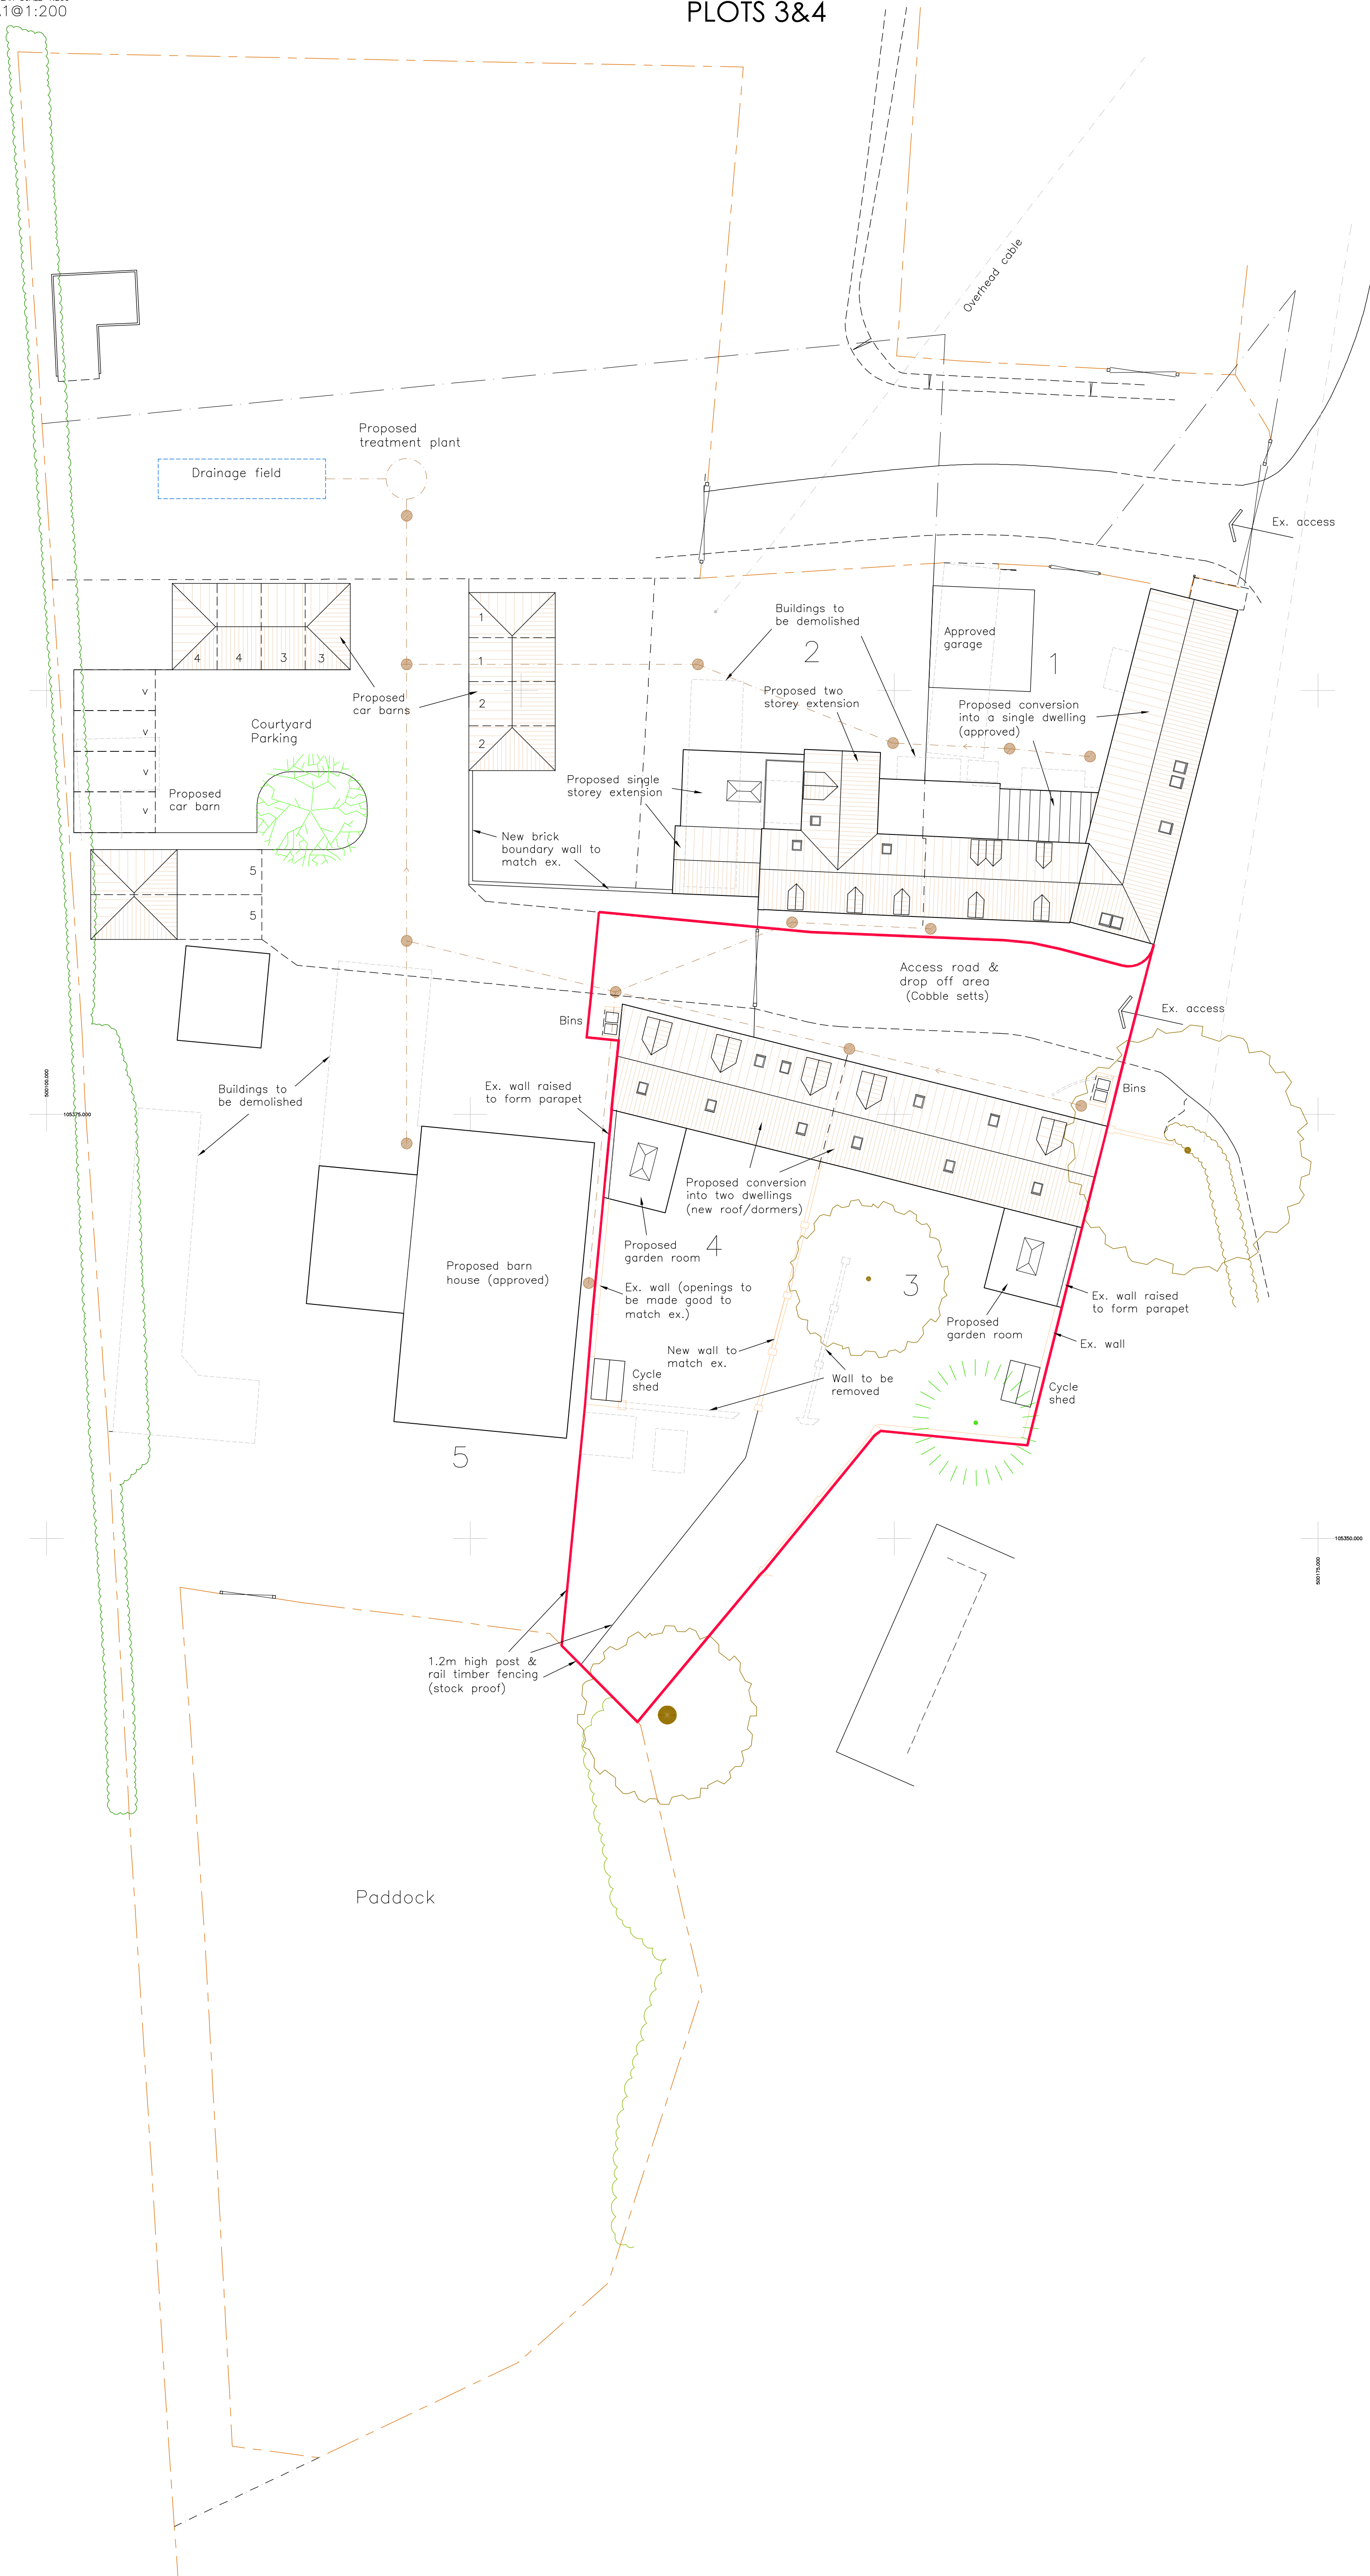


LINEAR SCALE 1:200
A1@1:200

SITE LAYOUT 1:200 PLOTS 3&4

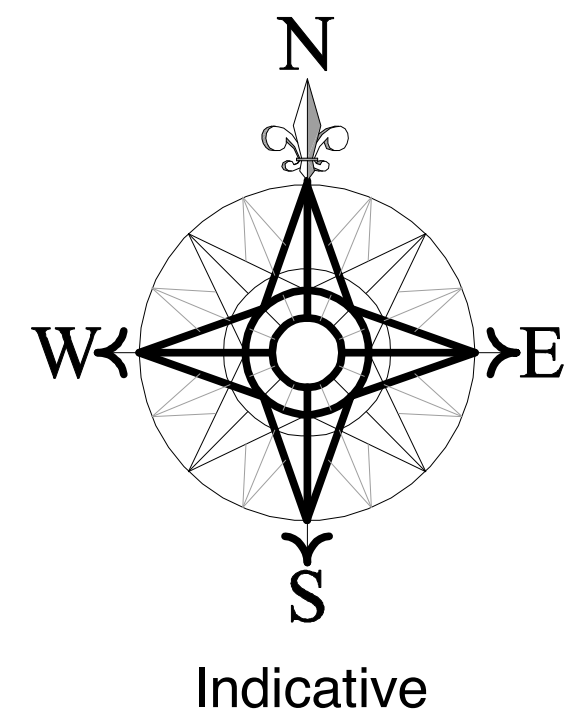

A	16.08.17	Dormers/rooflights update
rev:	date:	note:

architects ltd
architects & urban designers

Tel: 0845 365 1475
Email: mail@adp-ltd.co.uk
www.adparchitects.co.uk
Richmond Court, 94 Botley Road, Park Gate, Southampton, SO31 1BA

project name/address:
Residential Development
Arundel Equine Centre
Tortington
Arundel
BN18 0BG
client:
Clarendon Properties Ltd
drawing title:
Site Layout – Plots 3&4
job number: **1781** drawing number: **P301** revision: **A**
drawing scale/sizes: 1:200 (A1) date: May 17 drawn: