




EXISTING GROUND FLOOR PLAN

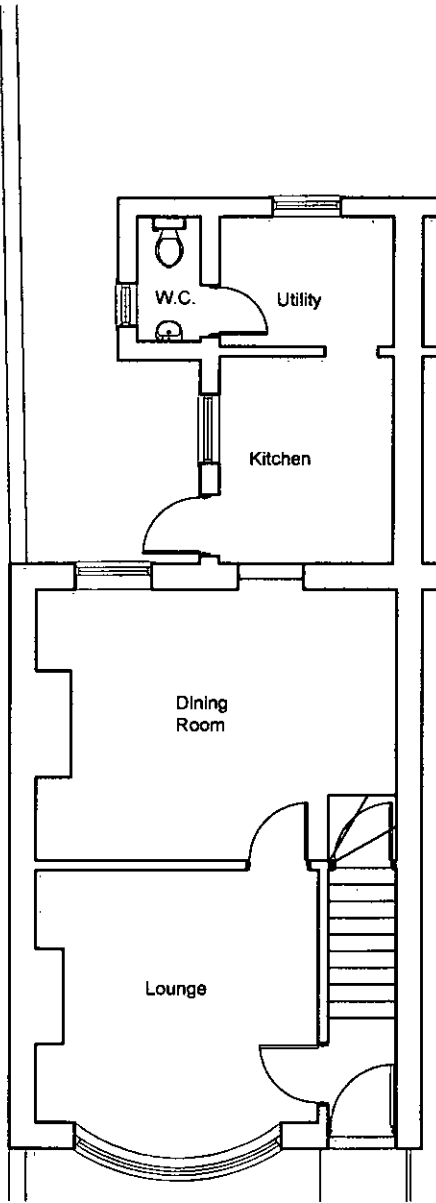


EXISTING FIRST FLOOR PLAN

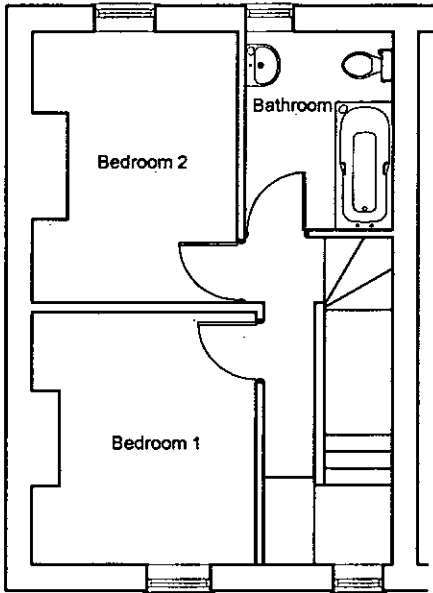

PROPOSED GROUND FLOOR PLAN

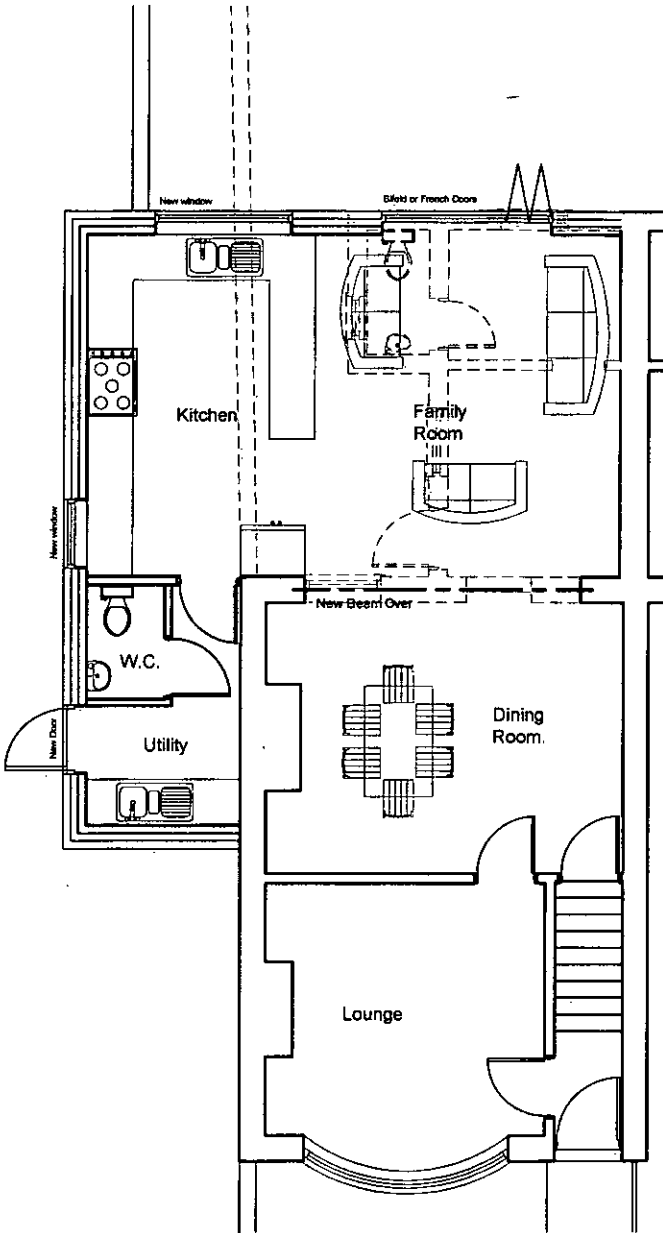

PROPOSED FIRST FLOOR PLAN

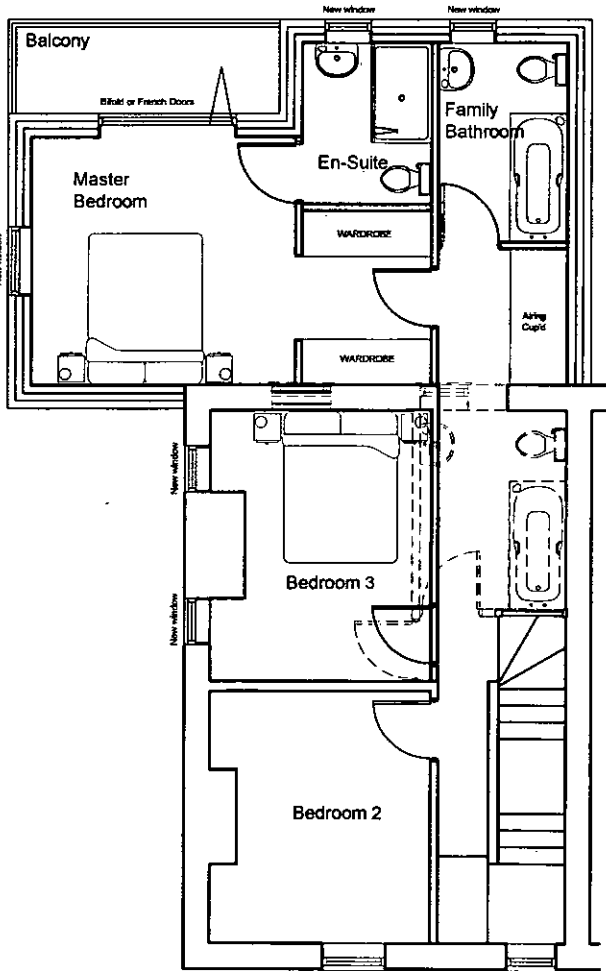

VEWAY

Rev	By	Date	Note
Client	Mr G Woolf		
Job	1 Ford Road Arundel, West Sussex.		
Drawing	Proposed Alterations FLOOR PLANS		
Date	Sept 2013	Scale	1:100 at A3
Drawn By	Blev	Draw No.	010813 / SL-31

Cube17 Limited, 19 Parkfield Avenue, Bognor Regis, West Sussex. PO21 3BW. Tel. - 07747 771013 - email. info@cube17.co.uk

CUBE17