


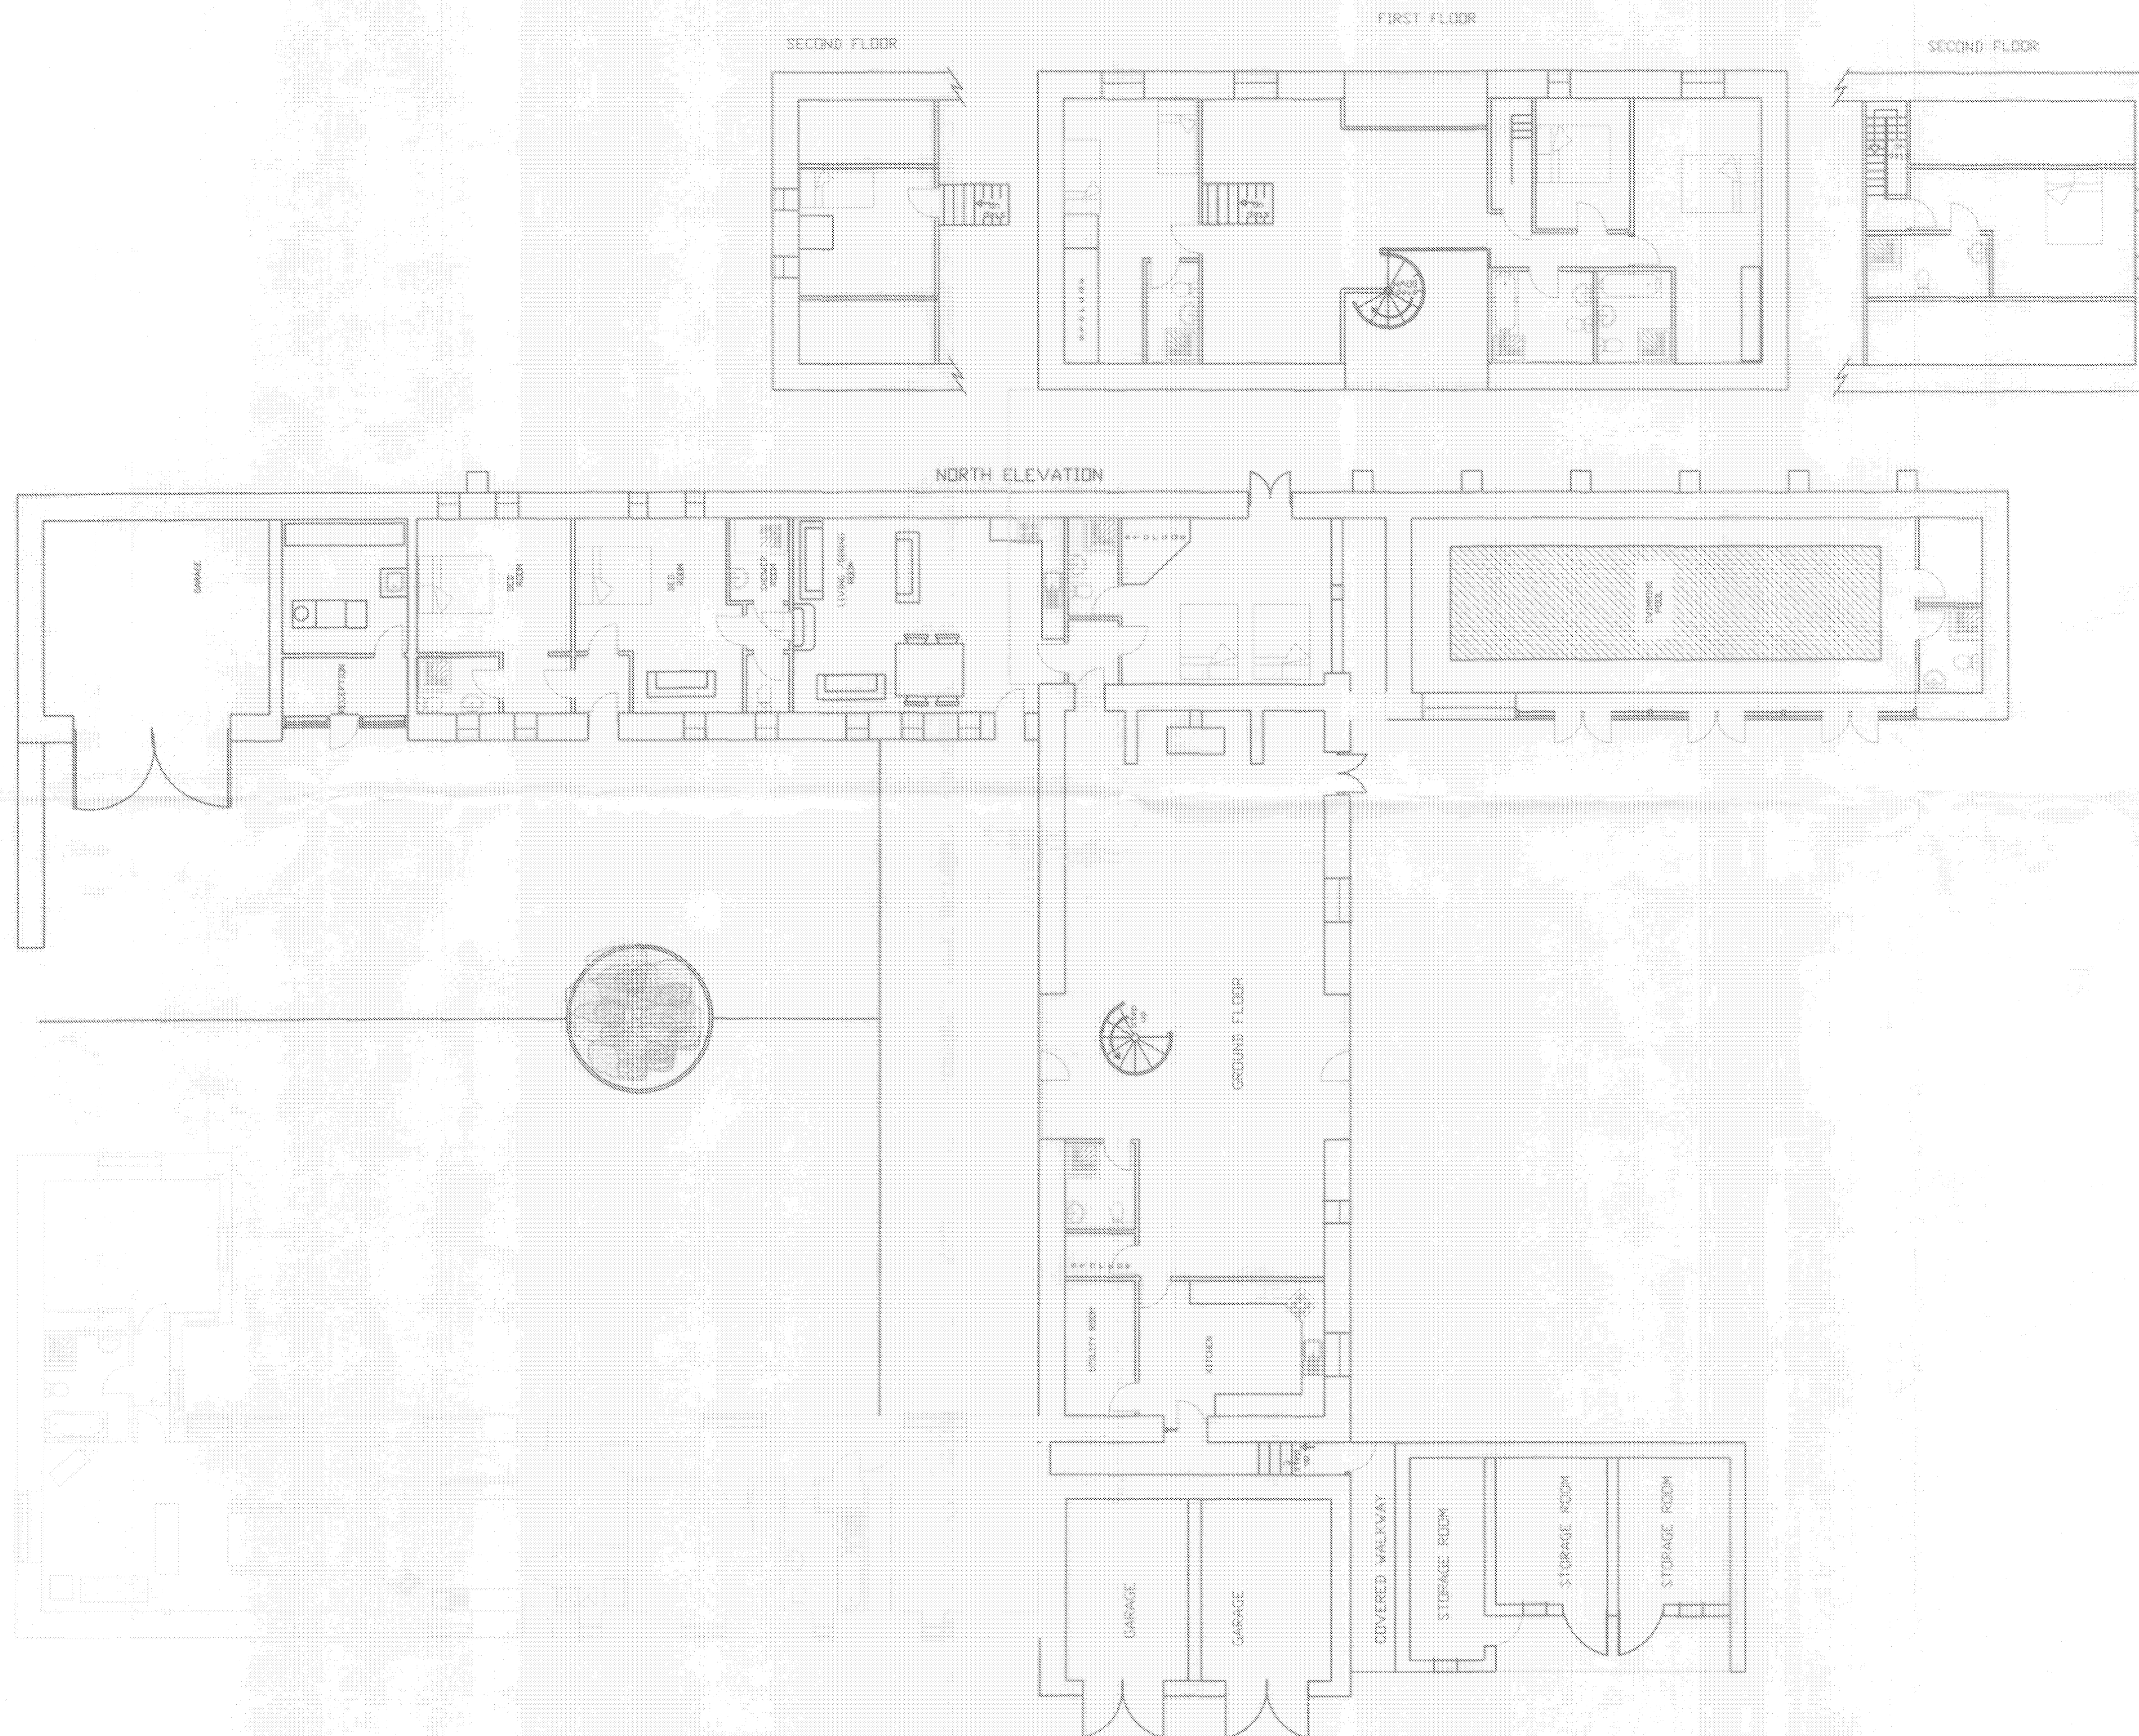

EXISTING FLOORPLANS 1:100

All dimensions to be checked on site prior to commencement of work, except for obvious errors.

This drawing is the copyright of
CALDOTECH LTD
 and may not be copied, altered or reproduced
 in any way without written authority.

CALDOTECH LTD
 41 WILLOWHAYNE AVE
 EAST PRESTON
 WEST SUSSEX

CLIENT
 BROOKLANDS PRIORITY
 LANE ARUNDEL
 BN18 8BG

DATE
 20/05/12

DRAWING NUMBER
 10069/005