




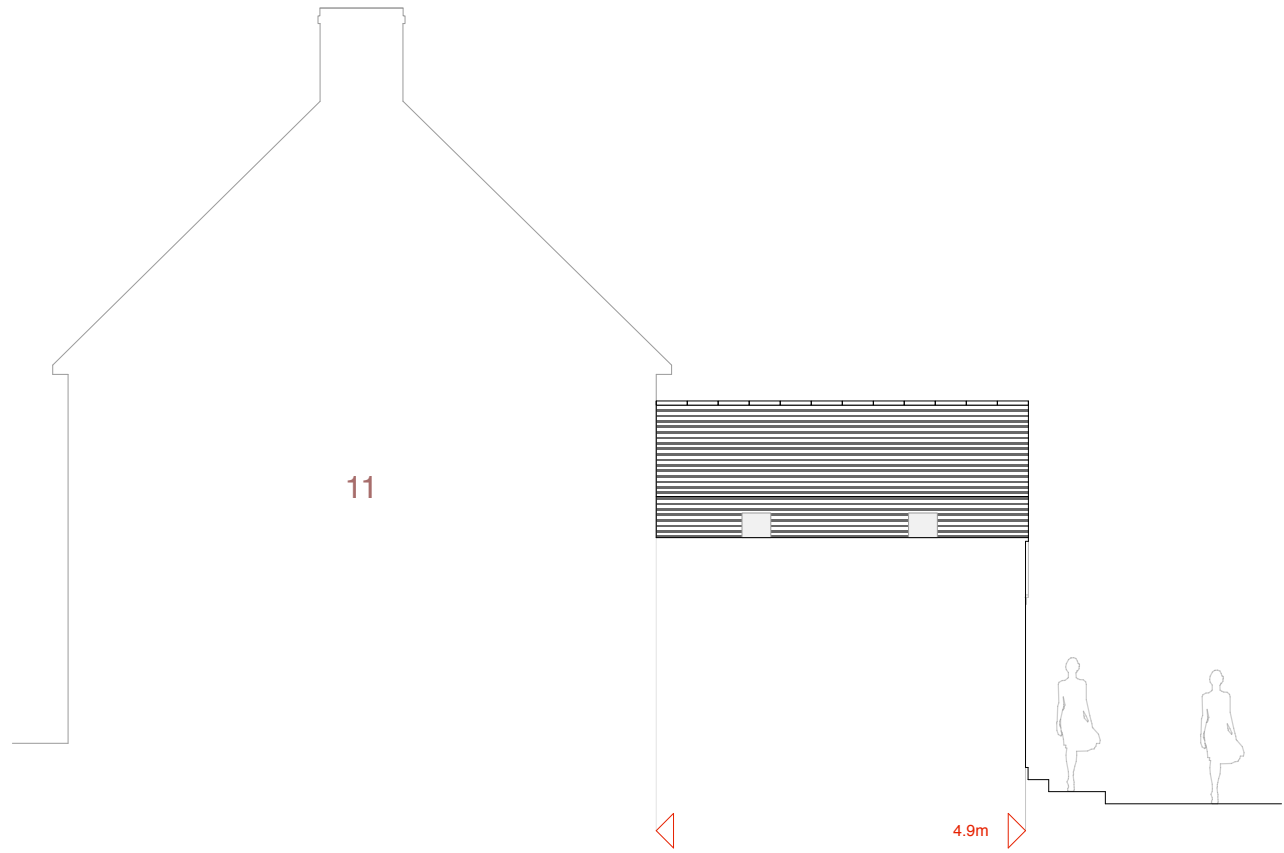

Proposed Side Elevation at 1:100 scale SOUTH WEST

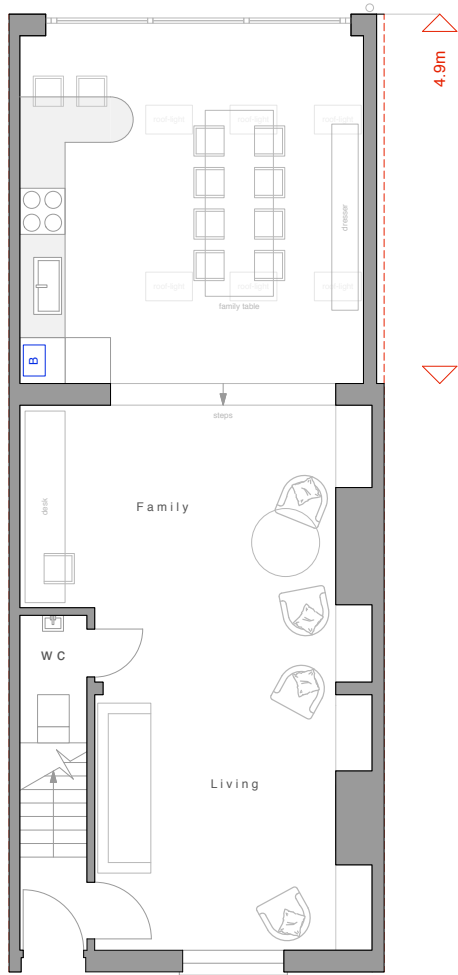

Proposed GF Plan at 1:100 scale

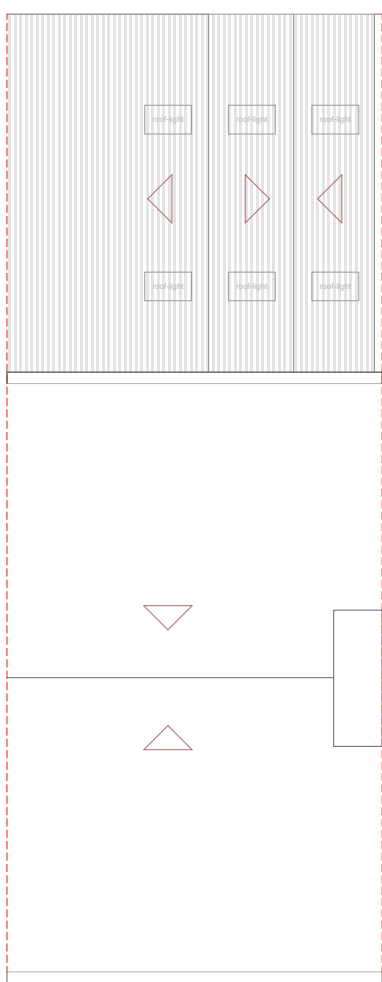

Proposed RF Plan at 1:100 scale

DRAWINGS & SCALE BAR ARE FOR
PLANNING PURPOSES ONLY.
THESE ARE NOT SURVEY DRAWINGS

DESIGN INTENT

0 1.5 m 3 m
scale bar 1: 100

CLIENT	Mrs D Moloney		1. DRAWINGS ARE NOT TO BE SCALED EXCEPT FOR PLANNING PURPOSES. SCALE BAR (WHERE SHOWN) IS FOR PLANNING PURPOSES / USE ONLY. ROOF HIEGHTS ARE APPROXIMATE. 2. ALL DIMENSIONS TO BE CONTRACTOR-CHECKED ON SITE BEFORE USE. ROOM DIMENSIONS (WHERE SHOWN ARE APPROXIMATE. NOT SURVEY DRAWINGS. 3. PROPOSED DRAWINGS ARE SUBJECT TO LOCAL AUTHORITY PLANNING / LBC & BUILDING REGULATIONS APPROVAL BEFORE USE. 4. DRAWINGS REMAIN COPYRIGHT OF CORINTHIAN ARCHITECTURAL DESIGN AND CANNOT BE REPRODUCED OR USED BY ANOTHER PARTY WITHOUT PRIOR WRITTEN CONSENT.
SITE	11 Ford Road, Arundel, West Sussex		
PROJECT	Proposed Rear Extension		
DRAWING	002 Proposed Plans & Elevations		
DATE	30 09 19		CORINTHIAN ARCHITECTURAL DESIGN 8 Davys Court, Funtington, Chichester, West Sussex. PO18 9LG 01243 576 078 > contact@corinthianad.co.uk > www.corinthianad.co.uk
AUTHOR	AH	REVISION	
STATUS	PL		
SCALE	1: 100 @ A3		