
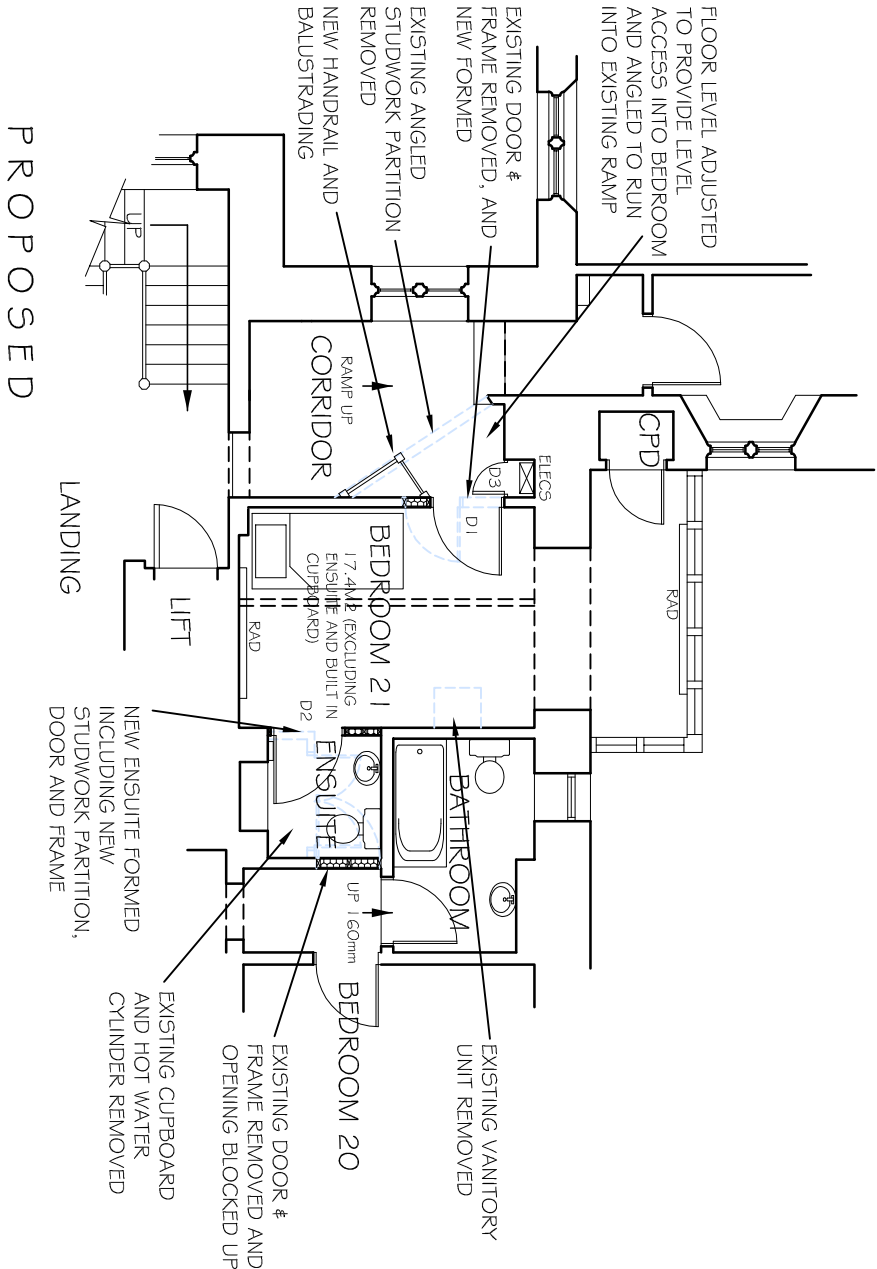


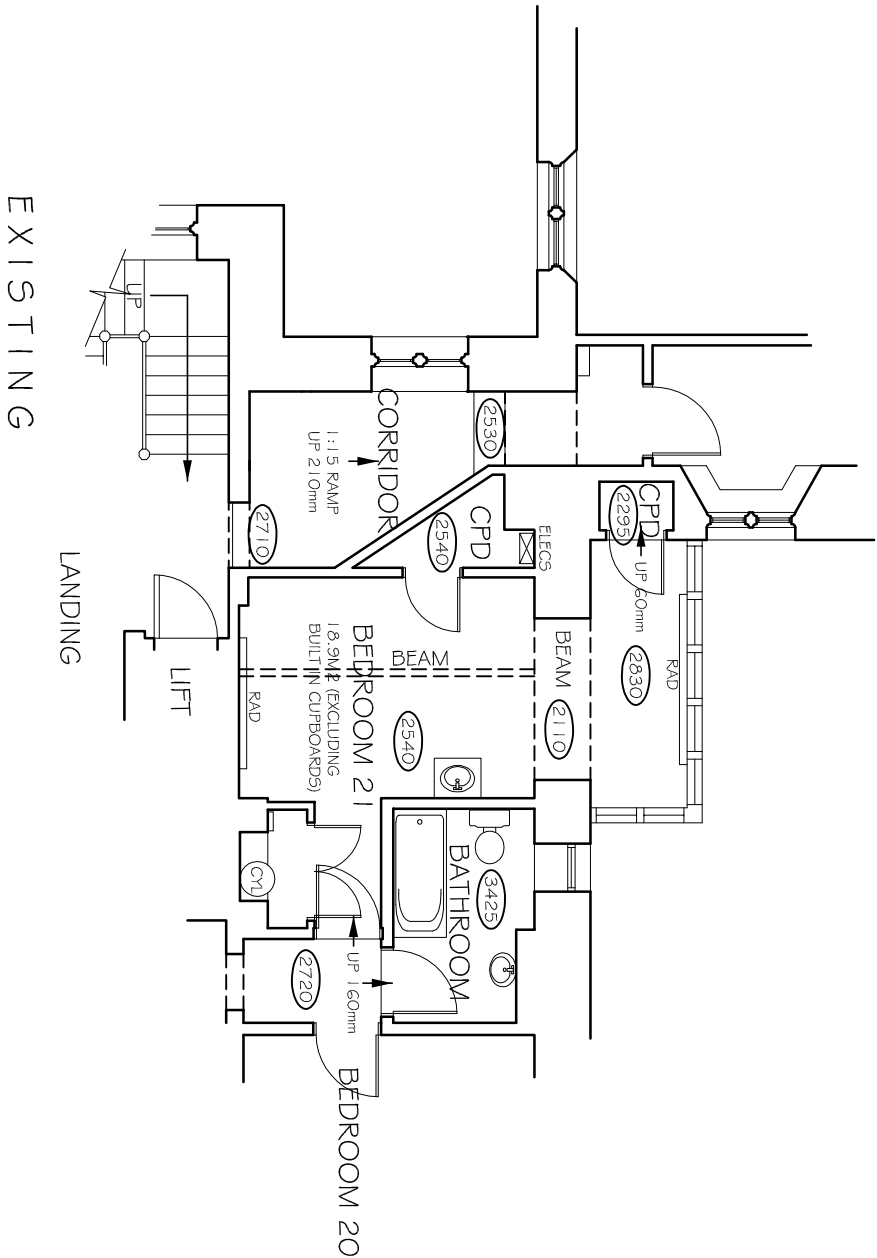

St Wilfrids Arundel Priory, London Road, Arundel

Rev	Date	Amendment	By
B	04.10.10	VARIOUS MINOR AMENDMENTS	PLB
A	29.09.10	VARIOUS MINOR AMENDMENTS	PLB

Client: The Orders of St John Care Trust
Title: Internal alterations to Room 21
General Proposals

Cluttons LLP,
Project and Building Consultancy
44-46 Old Steine, Brighton,
East Sussex BN1 7NH
Tel: 01903 223980

Checked by
PLB

Drawn by
PLB

Scale
1:100

Date
Sep 10

Drawing Status
Planning

Drawing No
20306/11

Rev
B