




NOTES
This drawing is to be read in conjunction with the specification and all relevant drawings.
All dimensions to be checked on site prior to commencement of any works.
Refer any discrepancies to the surveyor.
Do not scale this drawing.

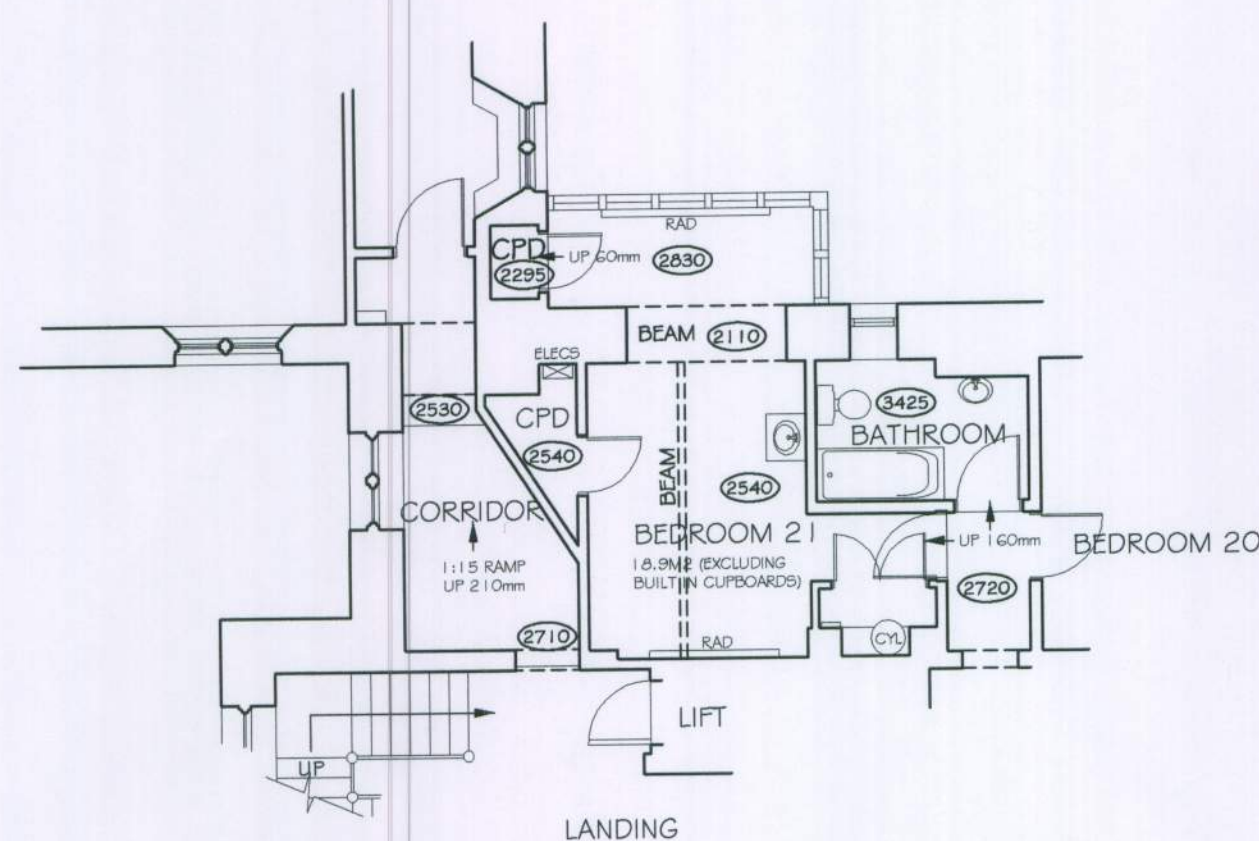


EXISTING

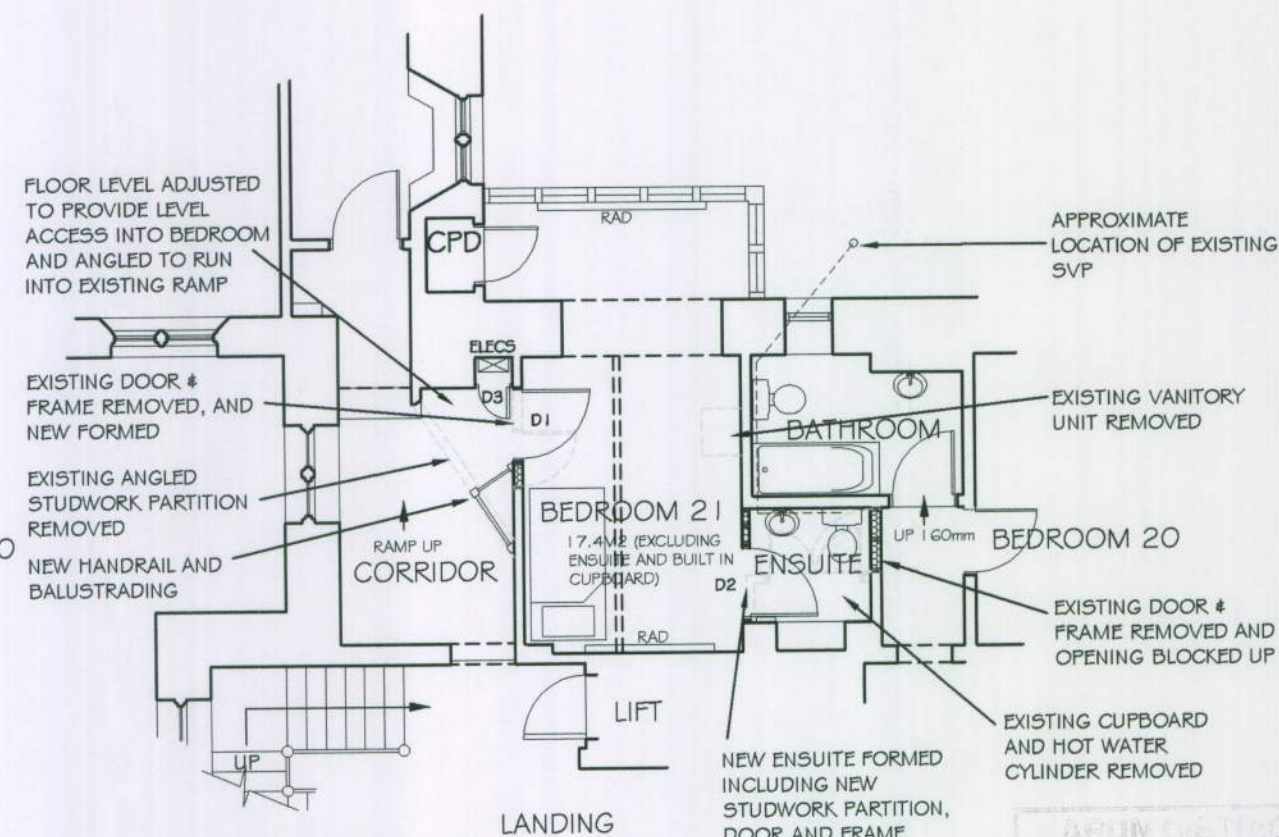

PROPOSED

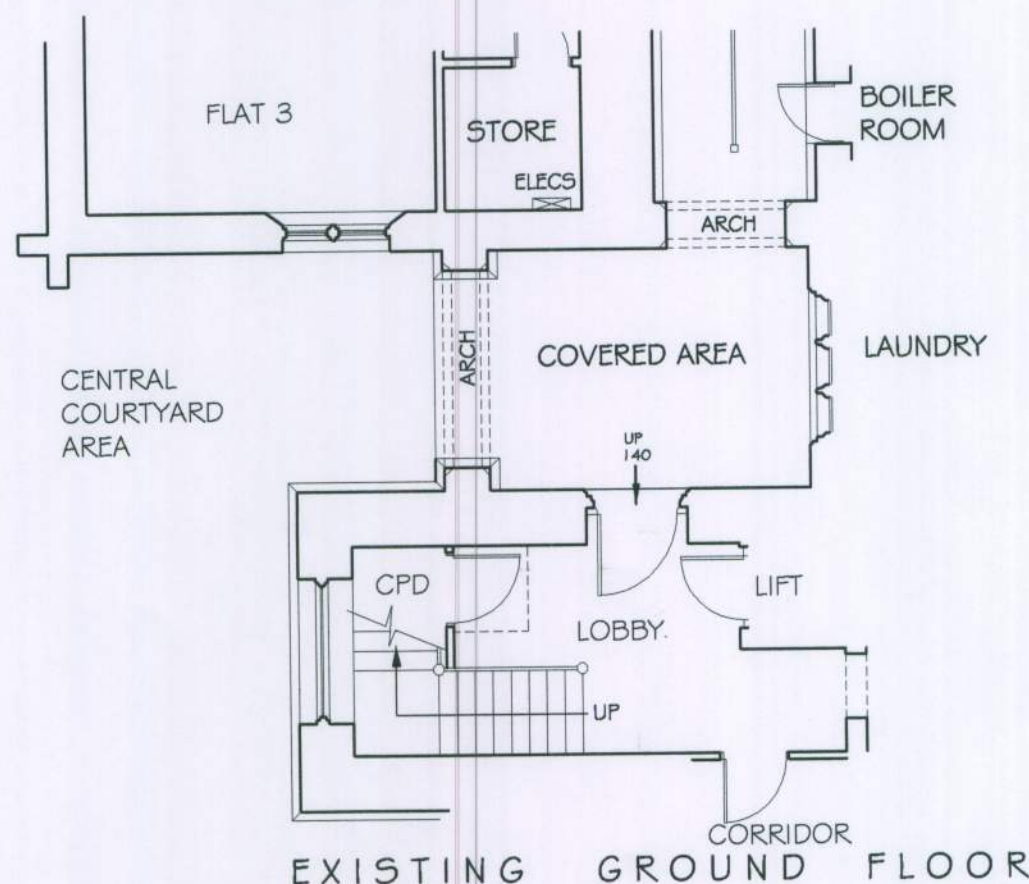

EXISTING GROUND FLOOR

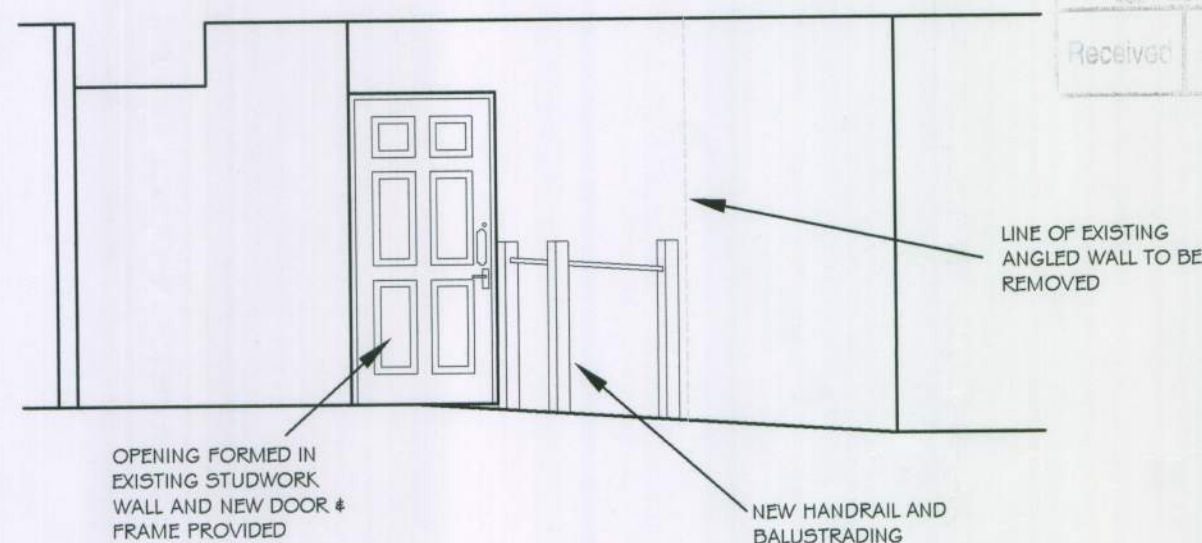

INTERNAL ELEVATION 1:50
(LOOKING FROM CORRIDOR TOWARDS NEW DOOR OPENING)

ARUN DISTRICT COUNCIL
No. AB 109 10 L.
SUBSTITUTION
Received 16.11.10.

D	15.11.10	INTERNAL ELEVATION OF NEW DOOR OPENING ADDED	PLB
C	26.10.10	PART GROUND FLOOR PLAN ADDED	PLB
B	04.10.10	VARIOUS MINOR AMENDMENTS	PLB
A	29.09.10	VARIOUS MINOR AMENDMENTS	PLB
Rev	Date	Amendment	By

Client The Orders of St John Care Trust

Title Internal alterations to Room 21
General Proposals

Drawing No 20306/11

Rev D

CLUTTONS

Cluttons LLP,
Project and Building Consultancy
44-46 Old Steine, Brighton,
East Sussex BN1 1NH
Tel: 01903 223980

Checked by

Drawn by
PLB

Scale
1:100

Date
Sep 10

Drawing Status
Building Regs

St Wilfrids Arundel Priory, London Road, Arundel