



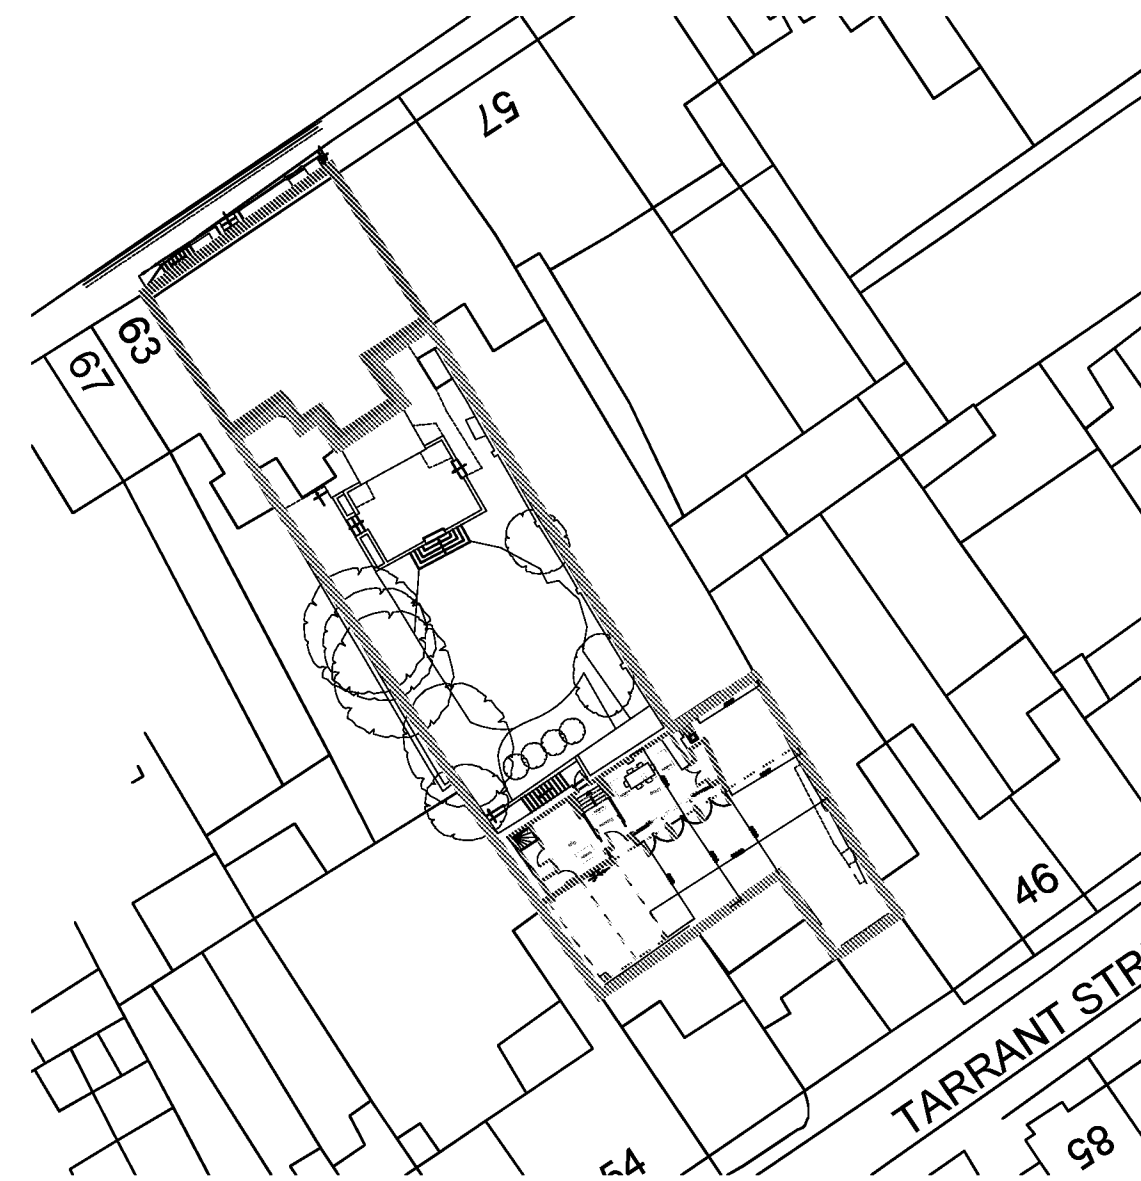

Proposed Block Plan 1:500 (@A2)
Ordnance Survey, (c) Crown Copyright 2017.
All rights reserved. Licence number 100022432

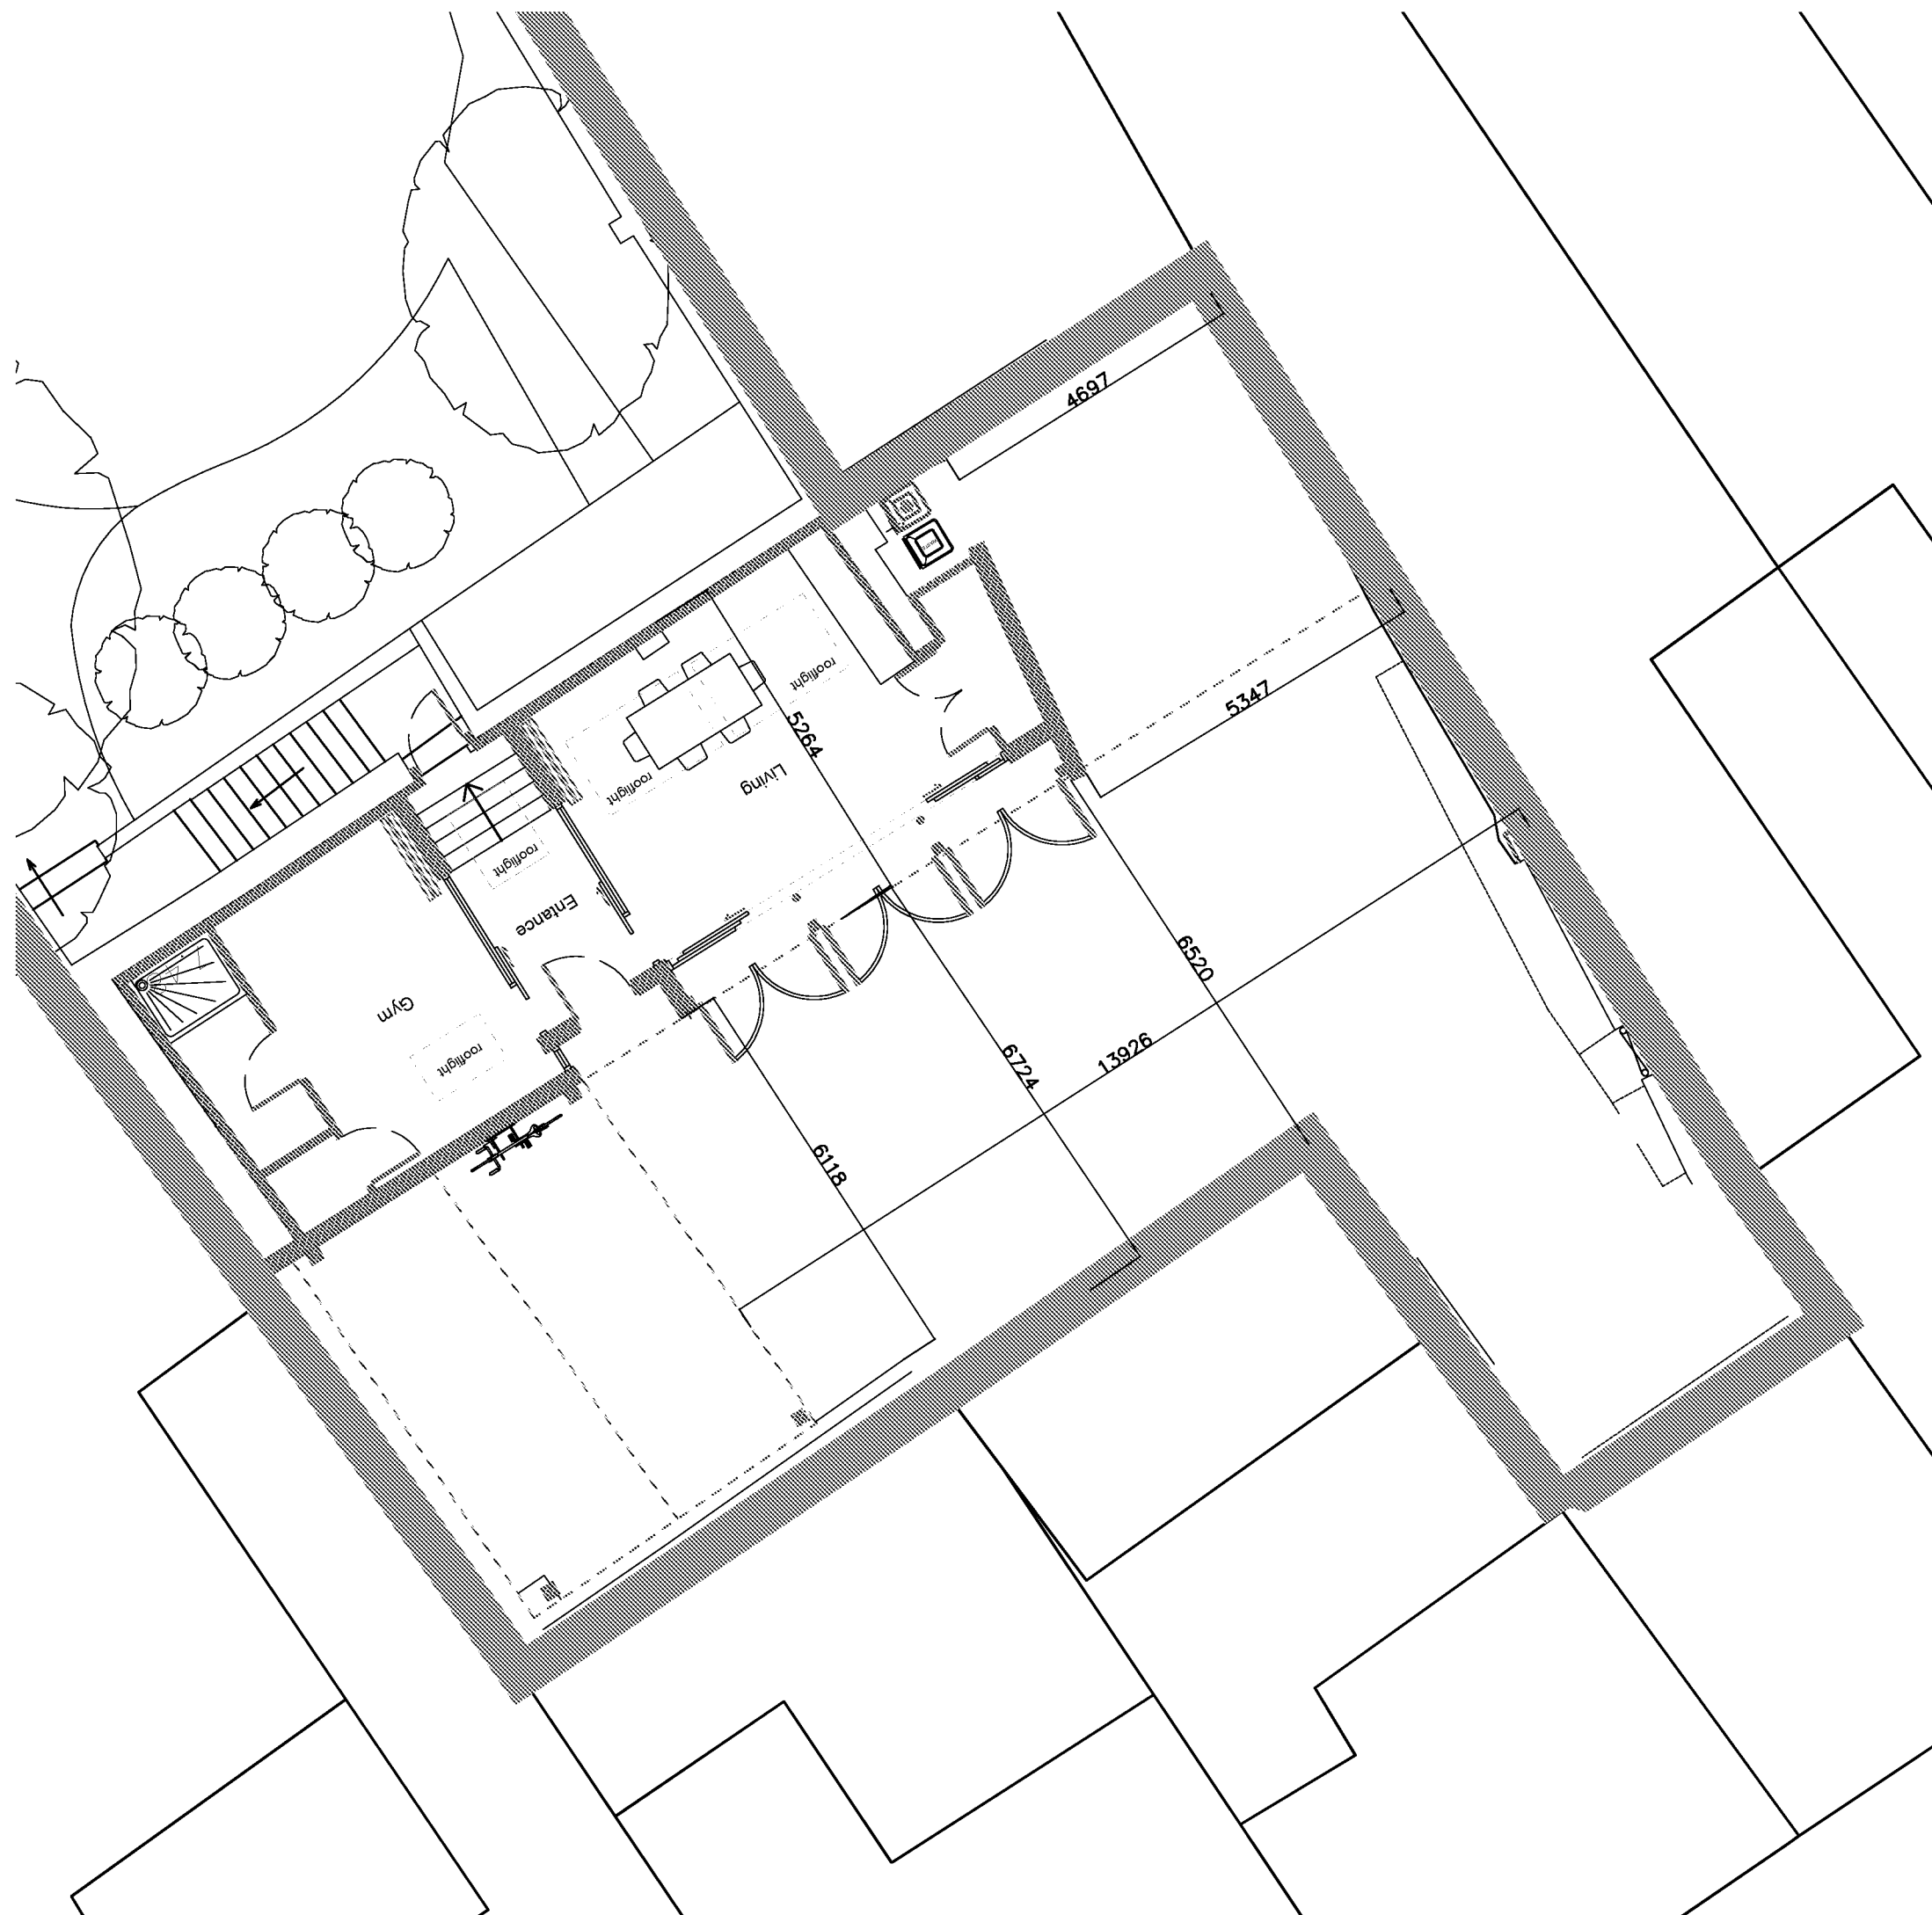

Dimensions to boundaries shown on proposed block plan 1:100 (@A2)

NOTES:

Dimensions to be checked on site before commencing work. Any discrepancies shall be reported to the architect immediately.

Do not scale from these drawings except for planning purposes.

Use figured dimensions only.

Where applicable this drawing is to be read in conjunction with other consultants' drawings.

All drawings to be read in conjunction with specification and all other drawings including structural engineer and mechanical and electrical drawings / specification

REV	DATE	AMENDMENT	DRAWN



heliyer davis architects
1 The Old Flour Mill
Emsworth, PO10 7BT
01243 370 715
www.hdarchitects.co.uk mail@hdarchitects.co.uk

PROJECT

45 Tarrant Street
Arundel

DRAWING

Proposed Block Plan
(Dimensions shown @ 1:100)

SCALE

1:500 (@A2)

DATE	July 2017	DRAWN	JF/PW
DRAWING NUMBER	17104/05	REVISION	*