



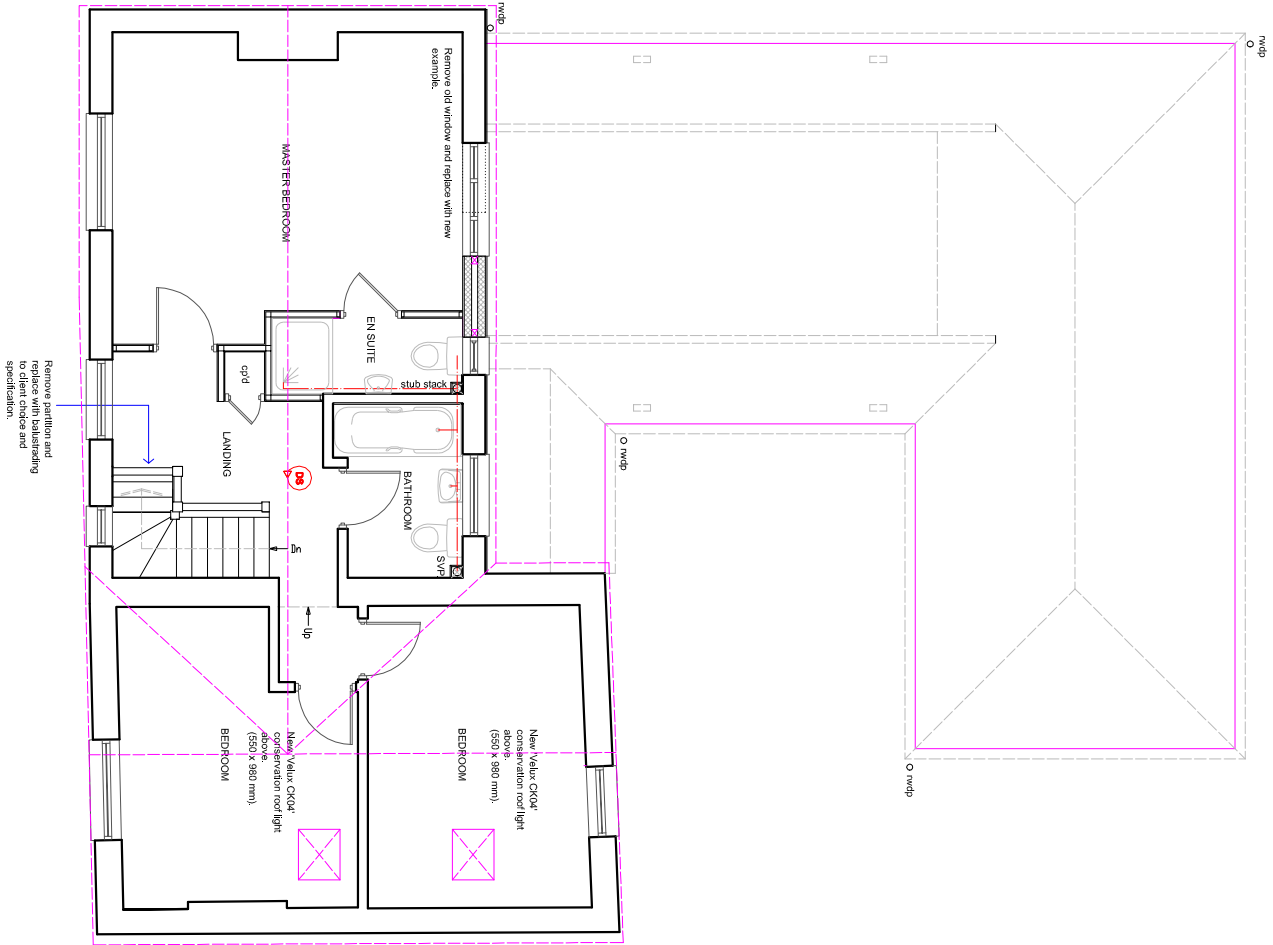

PROPOSED FIRST FLOOR/ROOF PLAN

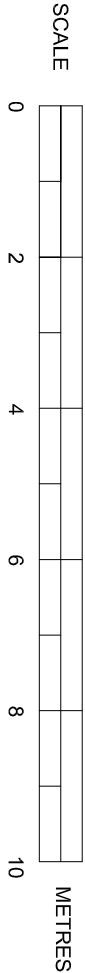

SUSSEX BUILDING CONSULTANCY LIMITED

32 KING STREET, ARUNDEL,
WEST SUSSEX.

SCALE - 1/100 REV - A DATE - 05/10/2020



partner
LABC
3108 THORP ROAD
BOGNOR REGIS
PO21 5LZ
TEL - (01243) 861379