


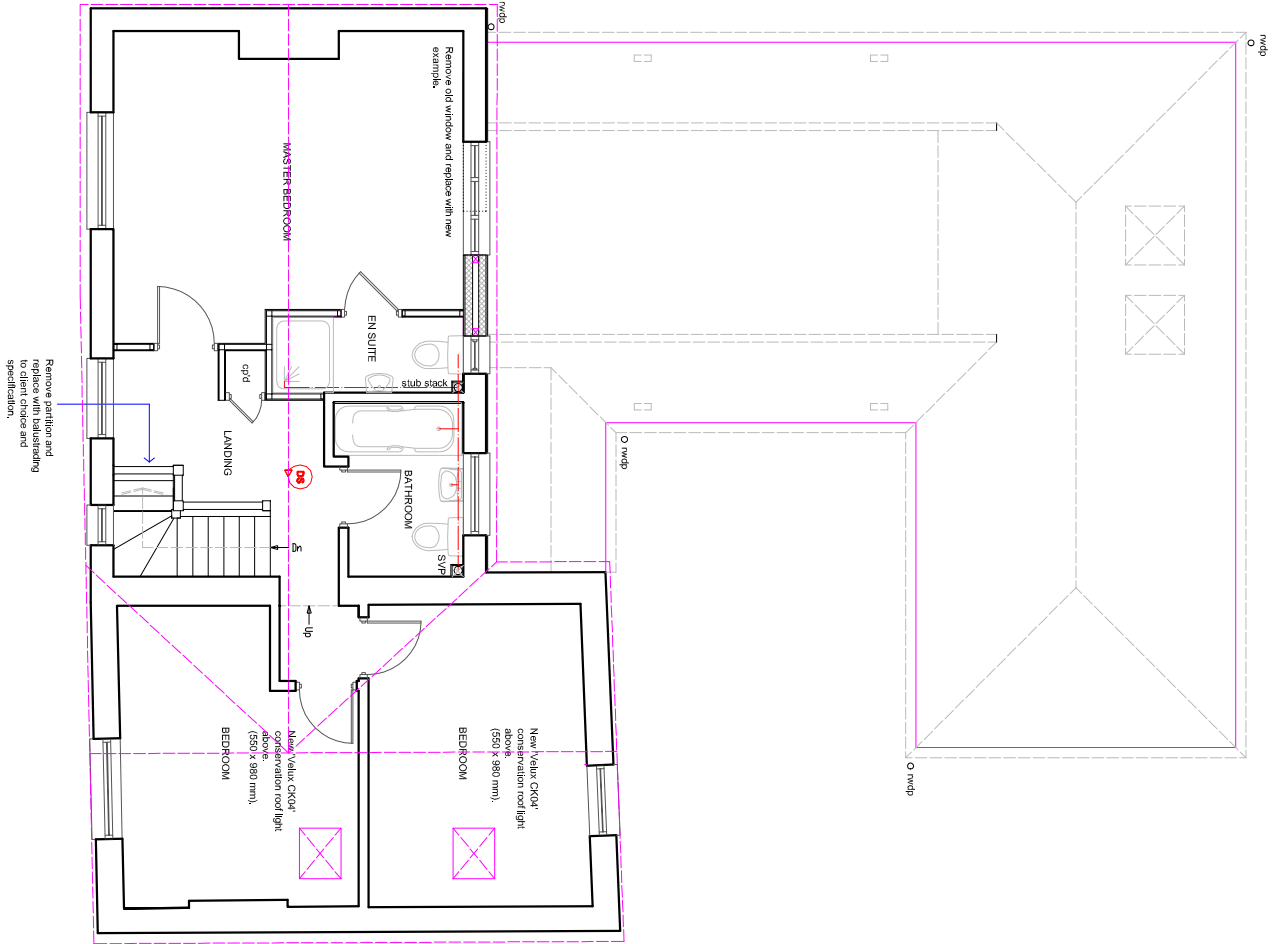

PROPOSED FIRST FLOOR/ROOF PLAN



SUSSEX BUILDING CONSULTANCY LIMITED

32 KING STREET, ARUNDEL,
WEST SUSSEX.

SCALE - 1/100 REV - B DATE - 20/10/2020



partner
LABC

3 LINDFORD ROAD
BOHOLM REES
PO21 5LZ

TEL - (07243) 86379