



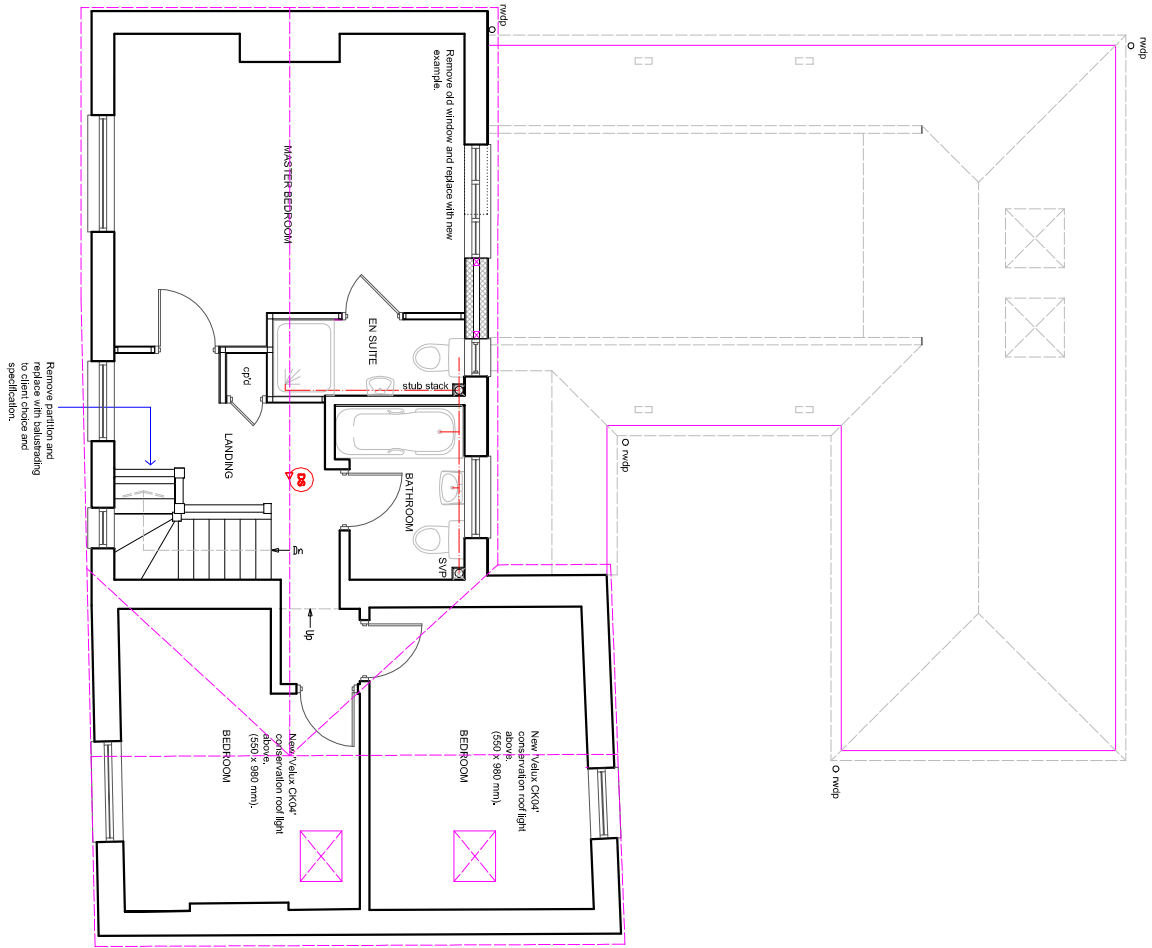

PROPOSED FIRST FLOOR/ROOF PLAN

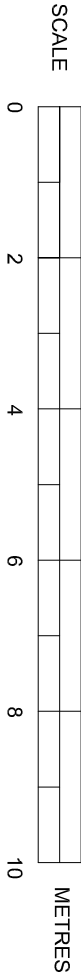

SUSSEX BUILDING CONSULTANCY LIMITED

32 KING STREET, ARUNDEL,
WEST SUSSEX.

SCALE - 1/100 REV - C DATE - 12/11/2020



Partner
LABC
LABC
3 NORTHCOTE ROAD
PO2 1SZ
TEL: (01243) 881379