



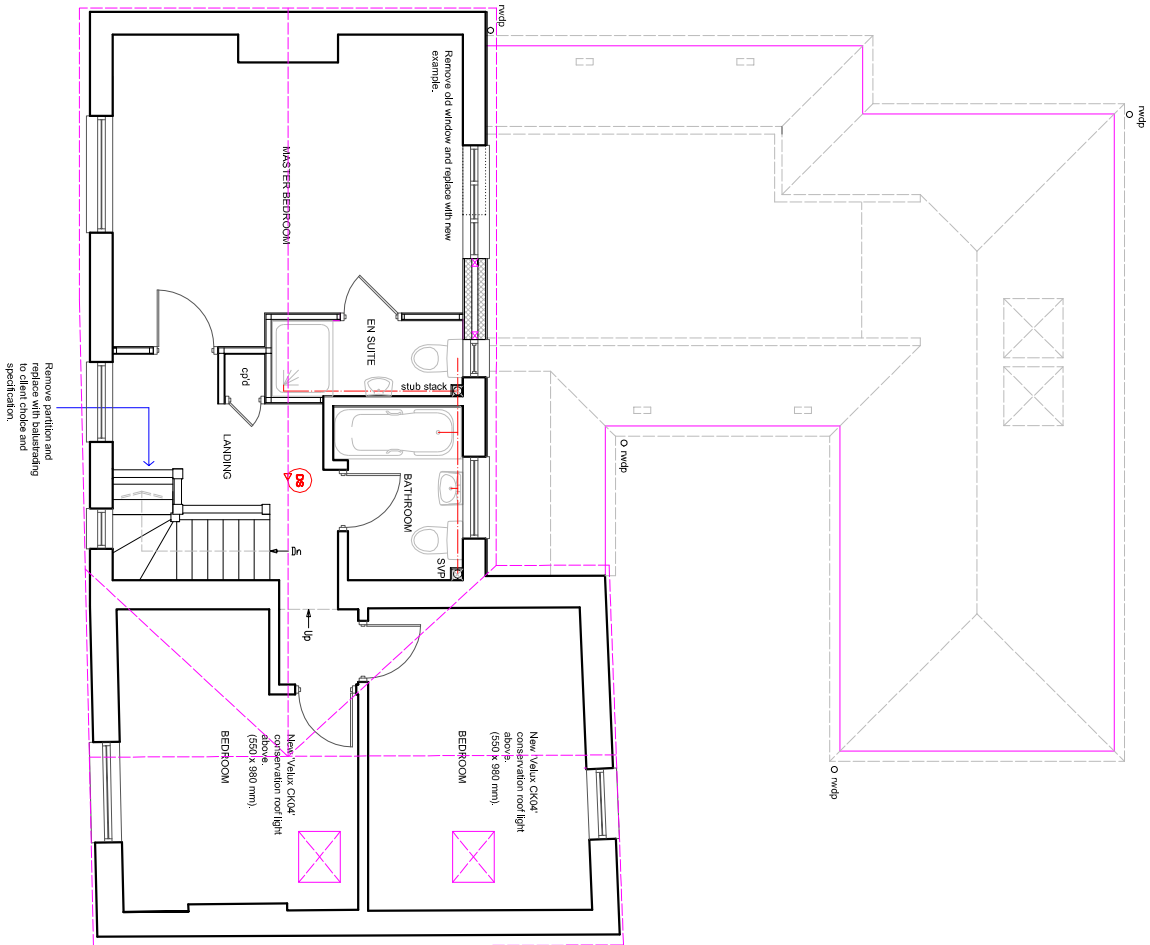

PROPOSED FIRST FLOOR/ROOF PLAN

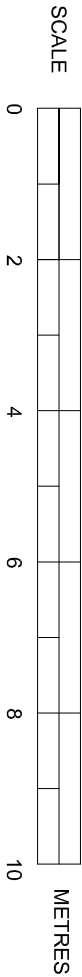

SUSSEX BUILDING CONSULTANCY LIMITED

32 KING STREET, ARUNDEL,
WEST SUSSEX.

SCALE - 1/100 REV - D DATE - 21/01/2021



partner
LABC
LABORATORY
3 NORTHGATE ROAD
PO21 5LZ
TEL - (01243) 881379