

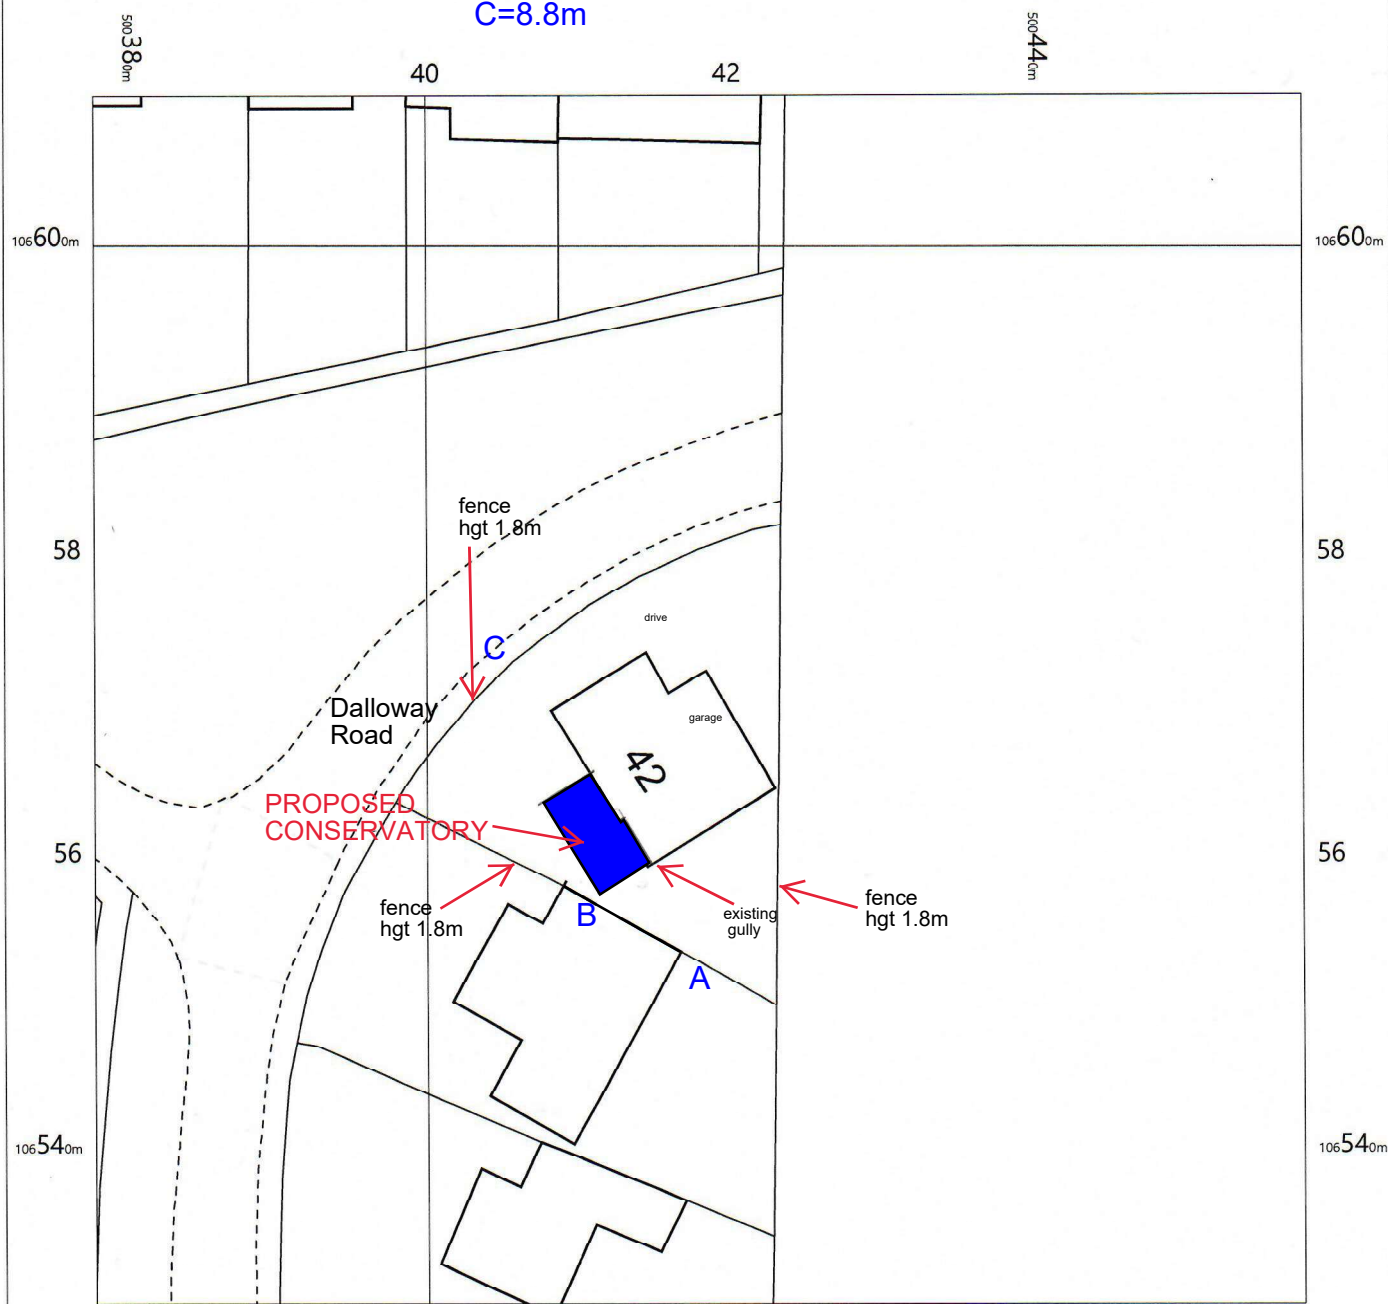


Note Distance to Boundary
A=7.5m
B=0.7m (at nearest point)
C=8.8m

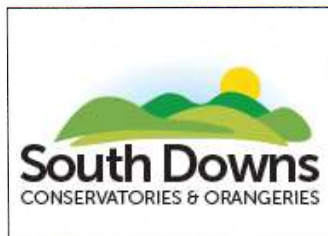

PROPOSED CONSERVATORY TO SIDE ELEVATION
width 7.1m, projection 4.36m, hgt to eaves 2.9m, hgt to ridge 4m
brickwork to match property, frames/rafters white upvc, glazing clear,
roof material glass

access via drive ie skips etc, drainage to existing gully, boundary fence/
hedge hgt to remain same, no trees are affected in this development

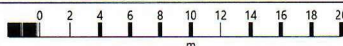

OS MasterMap 1250/2500/10000 scale
Wednesday, October 7, 2020, ID: CM-00907224
www.centremapslive.co.uk

1:500 scale print at A4, Centre: 500418 E, 106570 N

©Crown Copyright Ordnance Survey. Licence no. 100019980

