



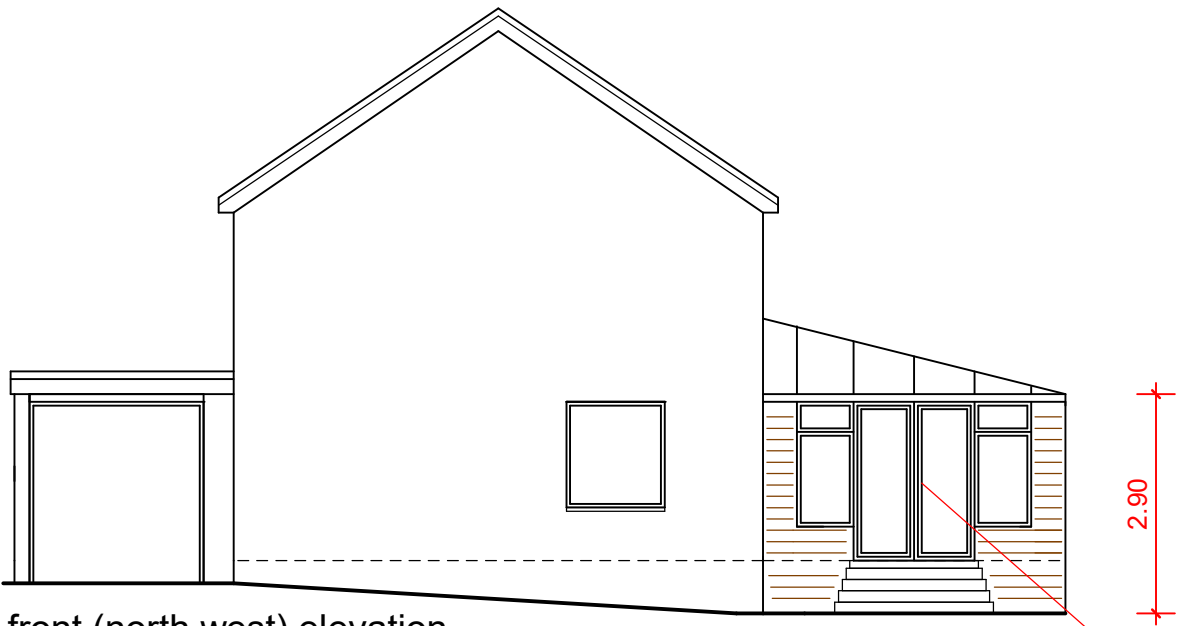


front (north west) elevation

frames white upvc

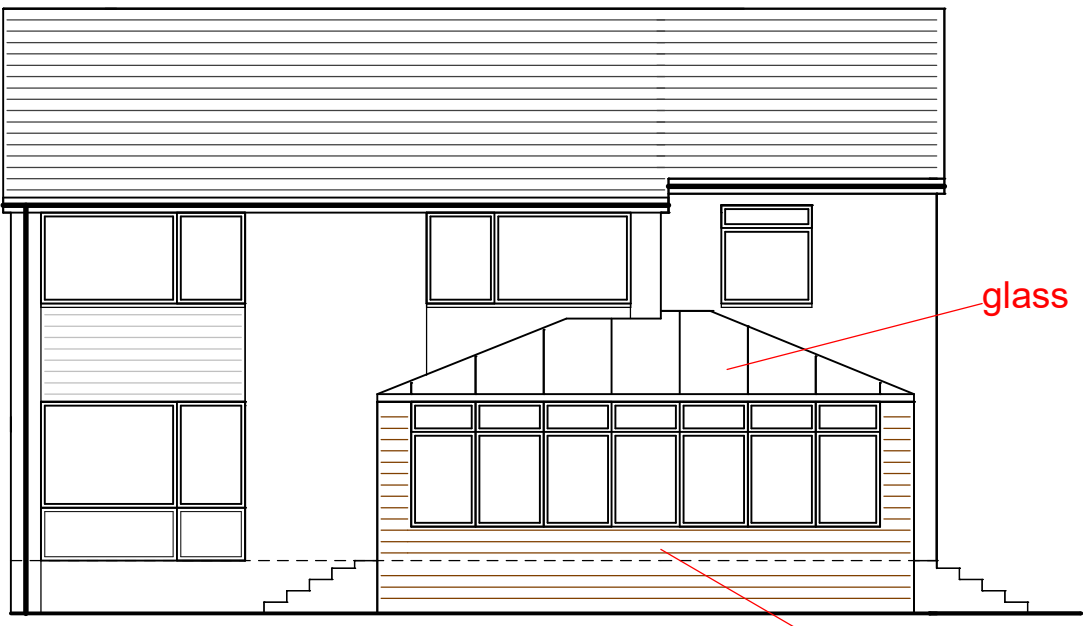

right side (south west) elevation

brickwork to match property



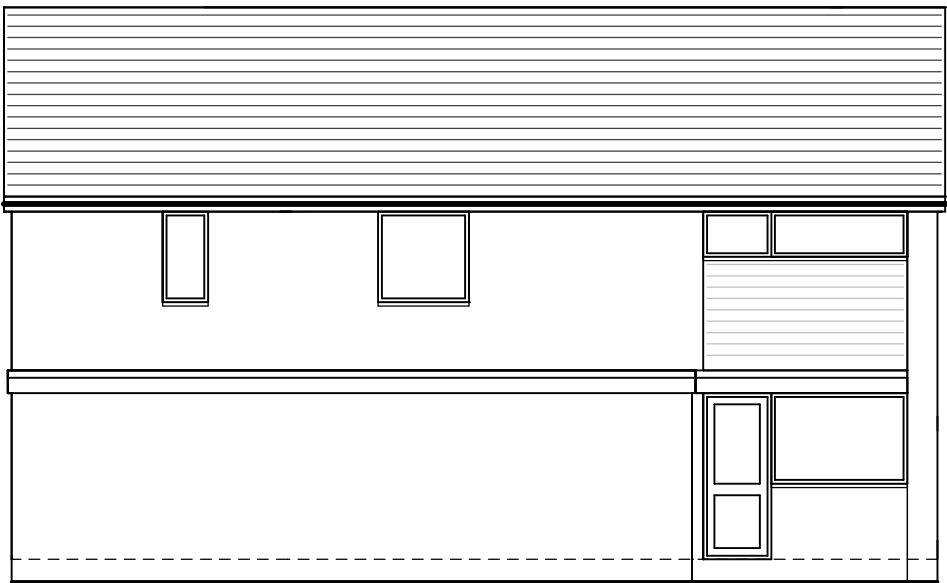


left side (north east) elevation

4.00



rear (south east) elevation

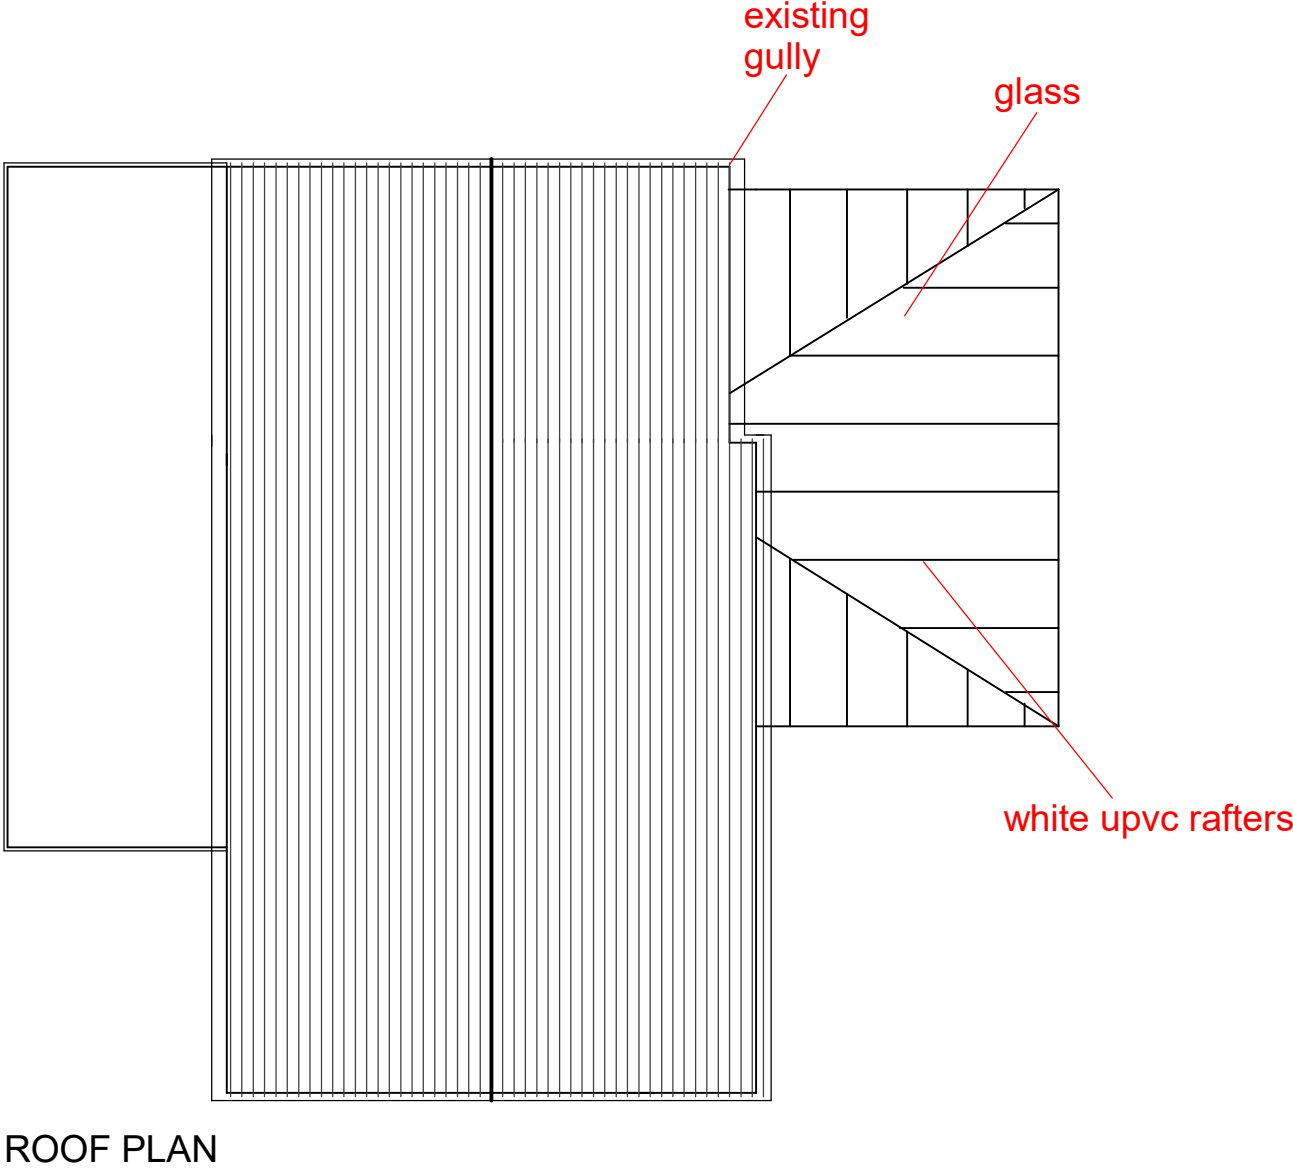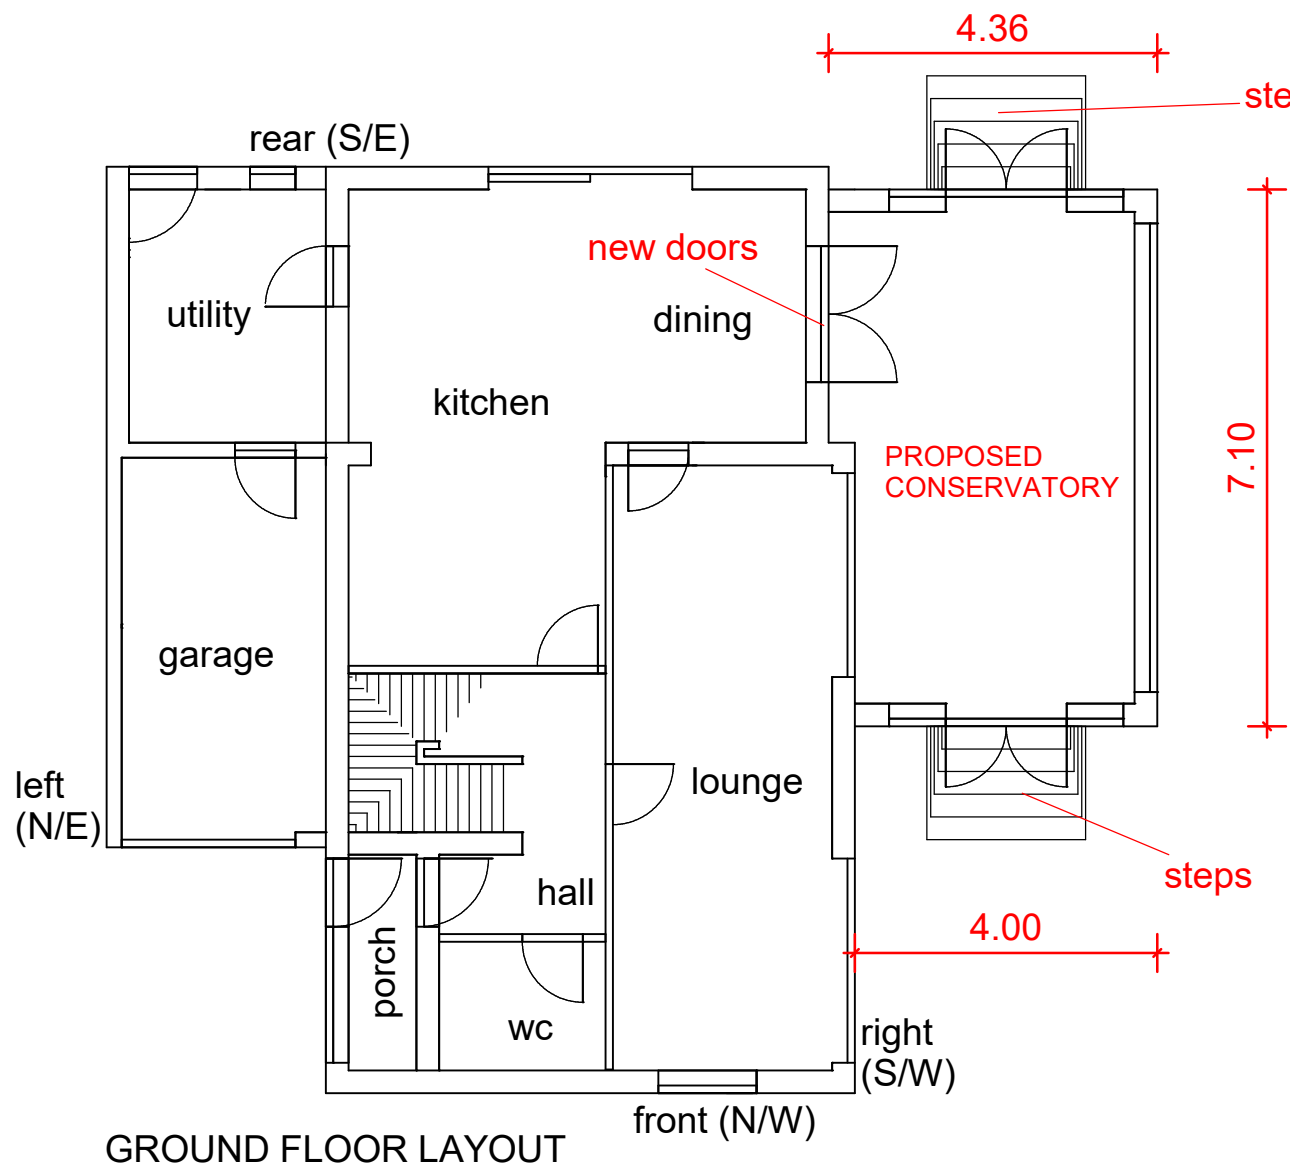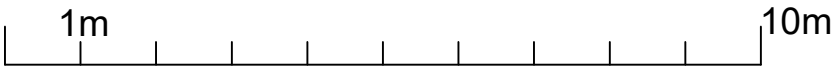

PROPOSED CONSERVATORY TO SIDE ELEVATION
width 7.1m, projection 4.36m, hgt to eaves 2.9m, hgt to ridge 4m
brickwork to match property, frames/rafters white upvc, glazing clear,
roof material glass

access via drive ie skips etc, drainage to existing gully, boundary fence/
hedge hgt to remain same, no trees are affected in this development