




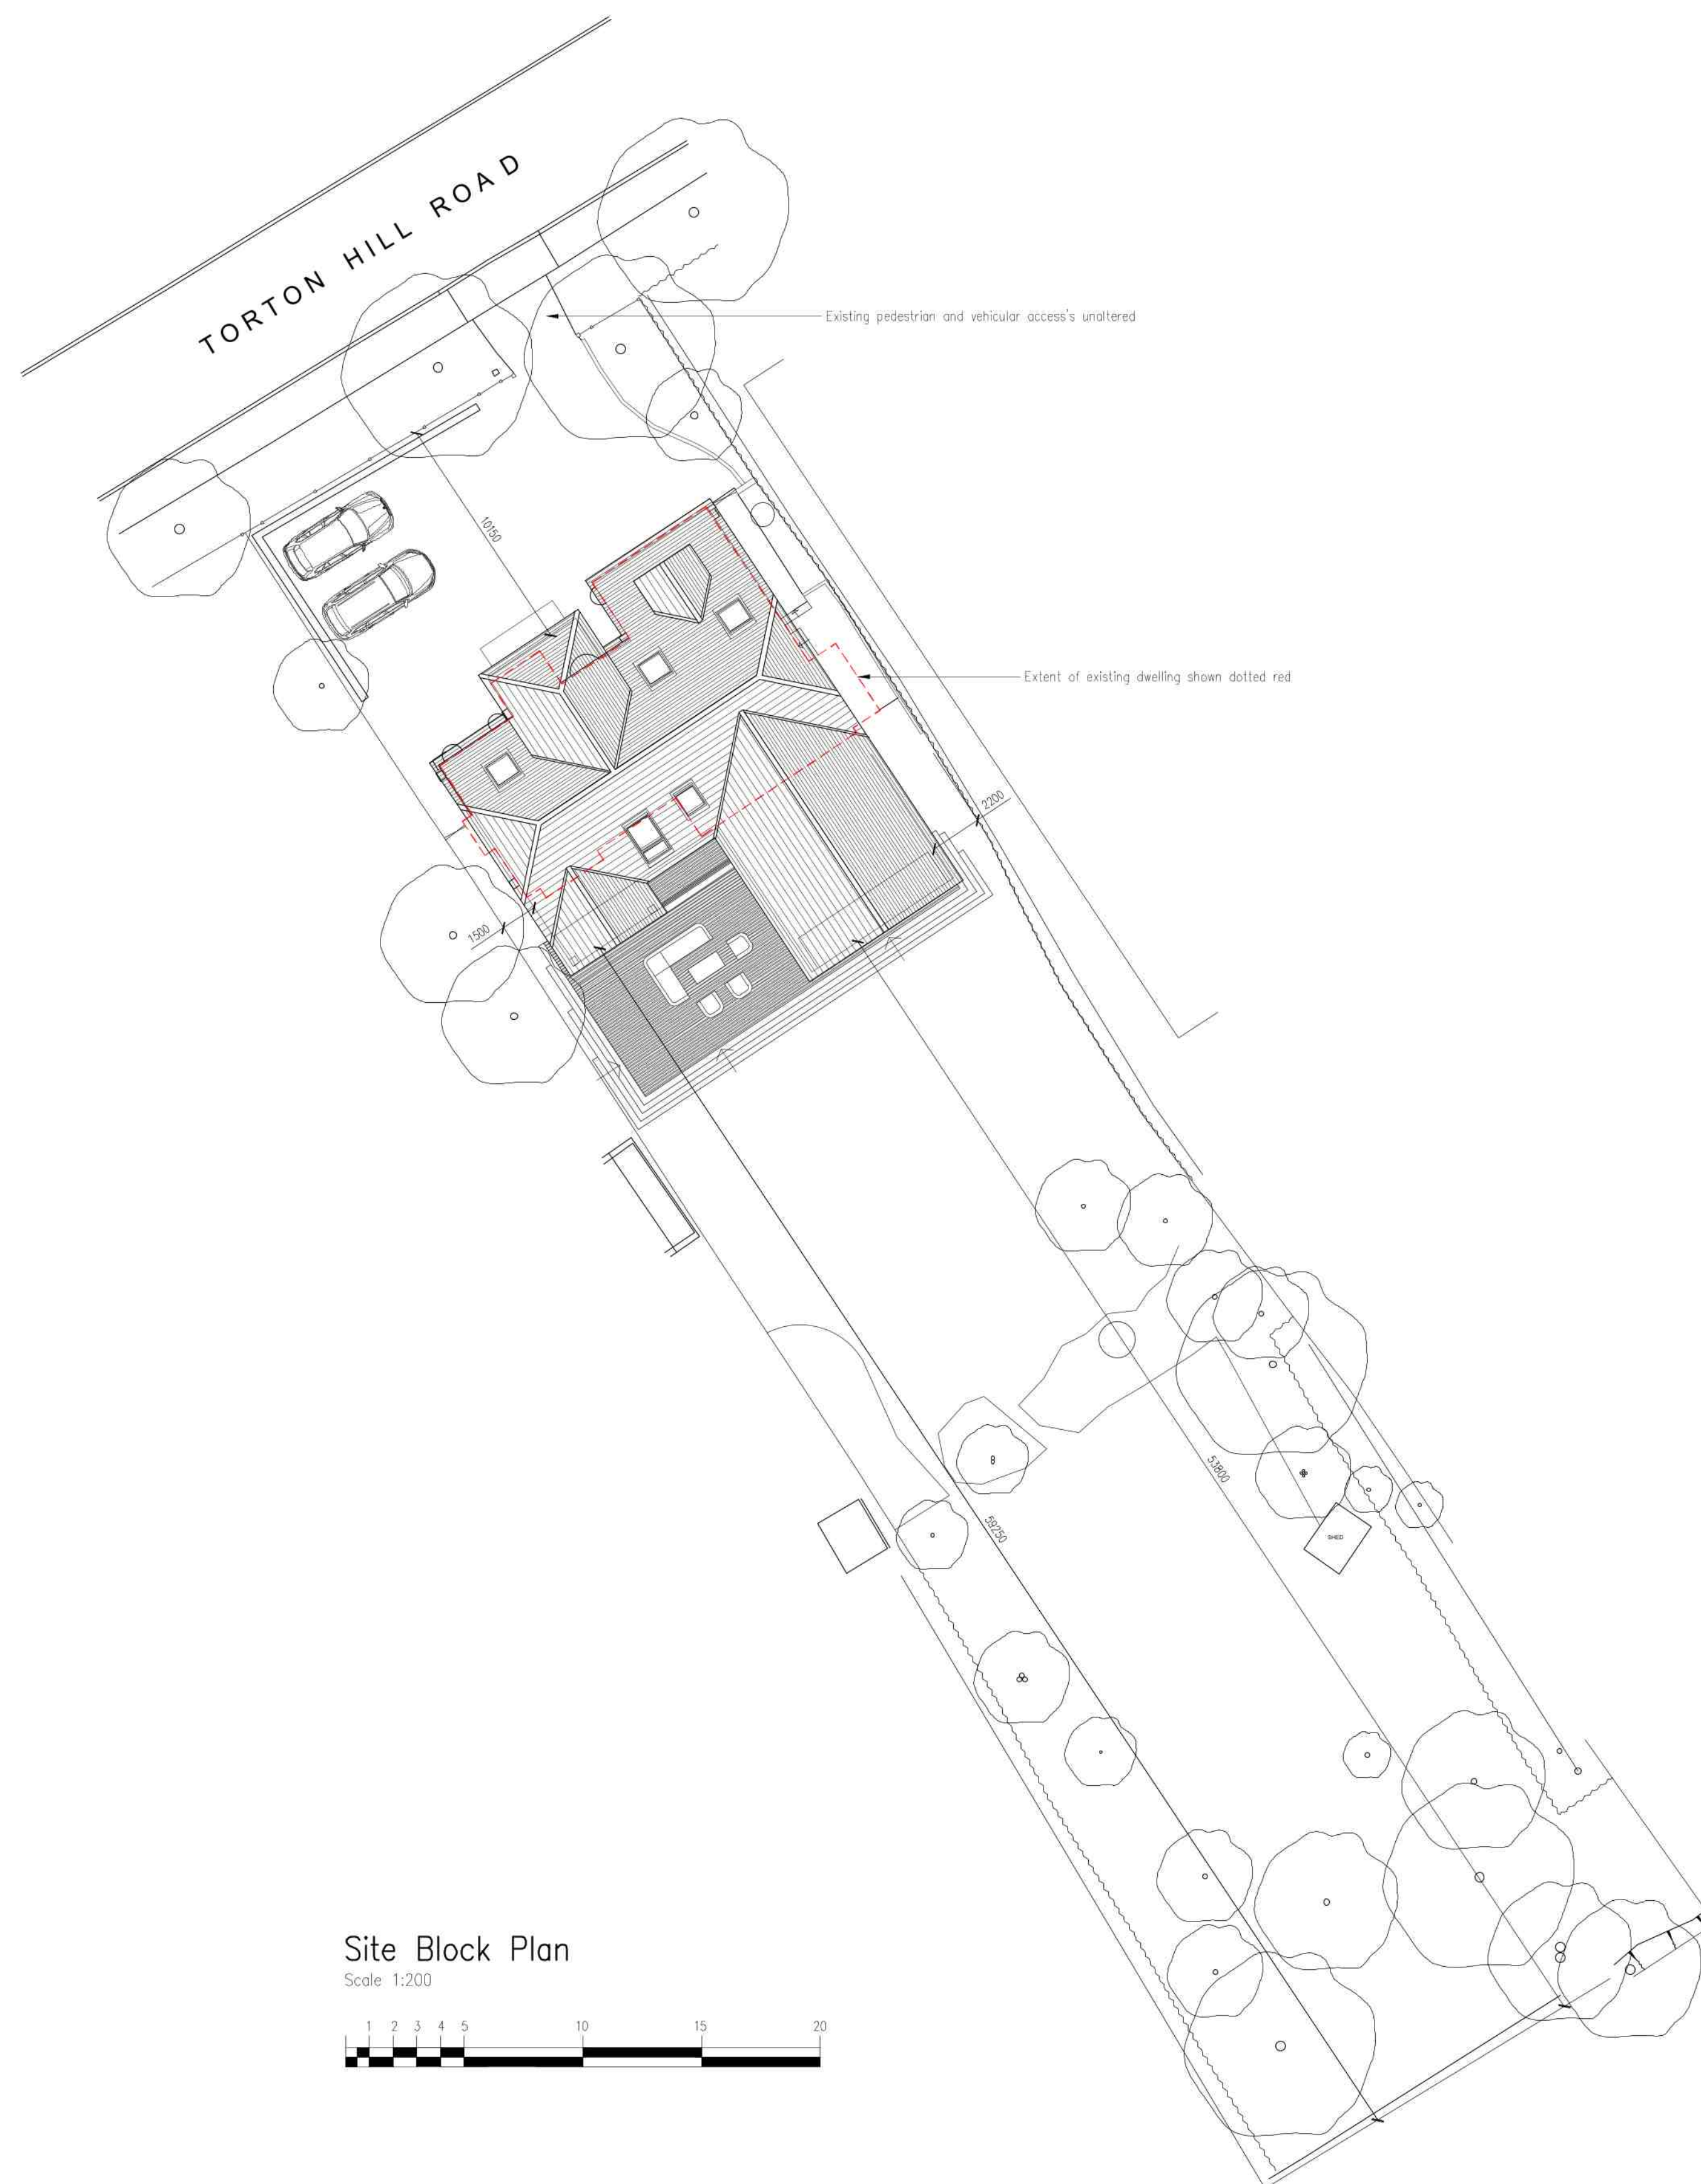

33a, Torton Hill Road, Arundel, BN18 9HF

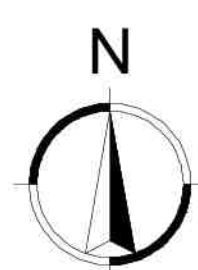

Map area bounded by: 500706,106503 500906,106703. Produced on 23 August 2021 from the OS National Geographic Database. Reproduction in whole or part is prohibited without the prior permission of Ordnance Survey. © Crown copyright 2021. Supplied by UKPlanningMaps.com a licensed OS partner (100054135). Unique plan reference: p4b/uk/679788/920625

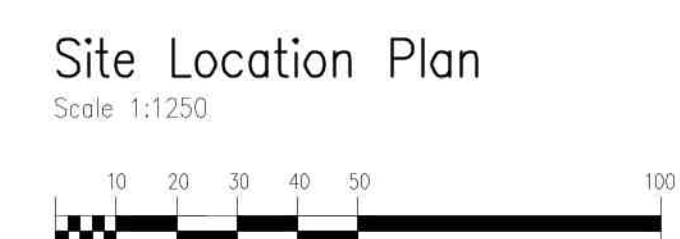

ARCH-TECH LIMITED OWNS THE COPYRIGHT OF THIS DRAWING. WRITTEN CONSENT MUST BE OBTAINED BEFORE THIS DRAWING IS COPIED OR USED FOR ANY PURPOSE OTHER THAN THE ONE FOR WHICH IT WAS SUPPLIED.

ARCH-TECH LIMITED TO BE IMMEDIATELY INFORMED OF ANY DISCREPANCIES THAT ARE DISCOVERED ON SITE.

[illegible]

Site
Proposed Extensions & Alterations
Orchard House
33a Torton Hill Road
ARUNDEL

Title	Proposed Site Block Plan & Site Location Plan
-------	---

Archtech

Unit 15, Finns Business Park, Mill Lane, Crondall, Surrey, GU10 5HP
t: +44 (0) 1252 852007 e: mail@archtech.co.uk

Date	Aug '21	Drawn	MDG
Scale	As Stated	Sheet Size	A1
Drawing No.			Rev
1876/08			A