




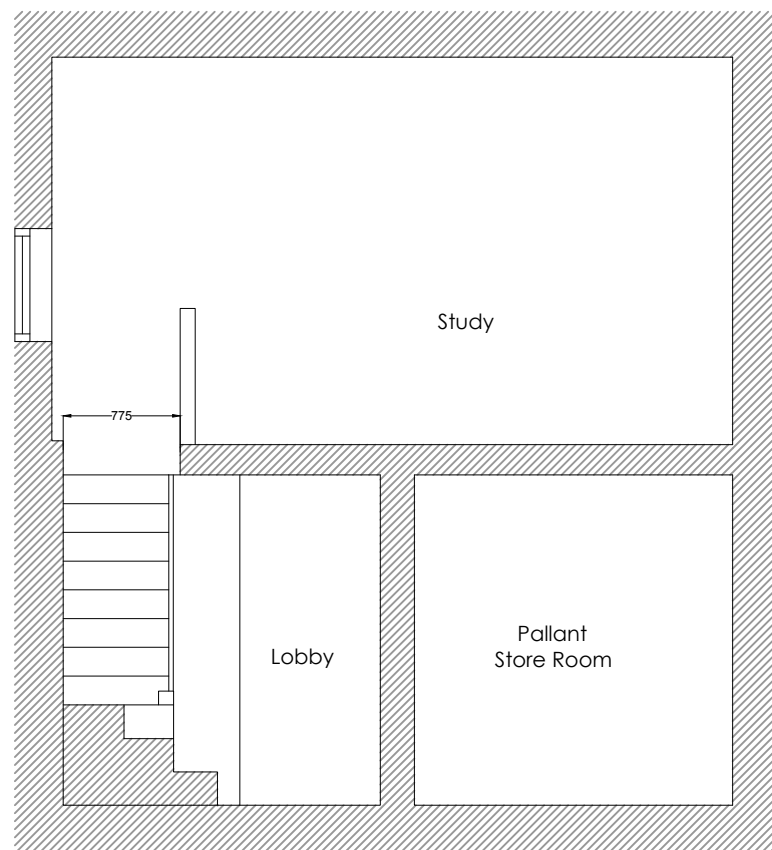

Section A-A
EXISTING

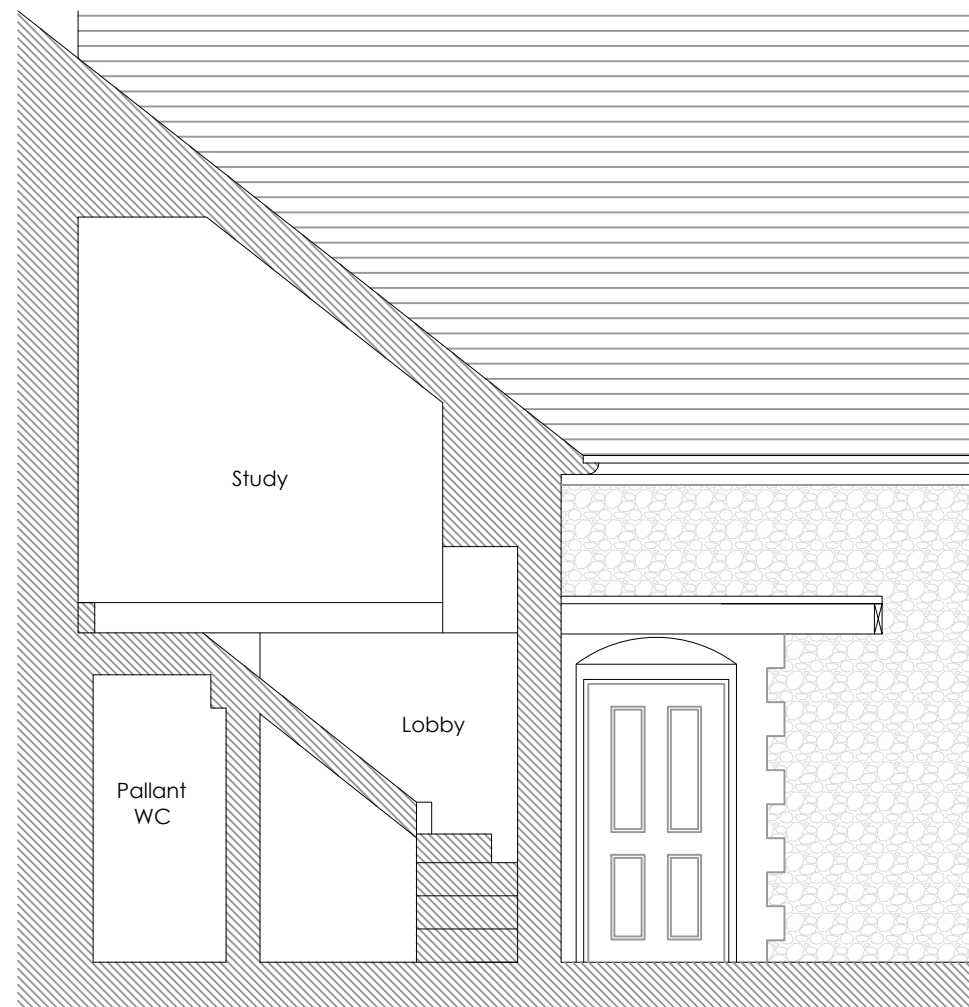

Section B-B
EXISTING

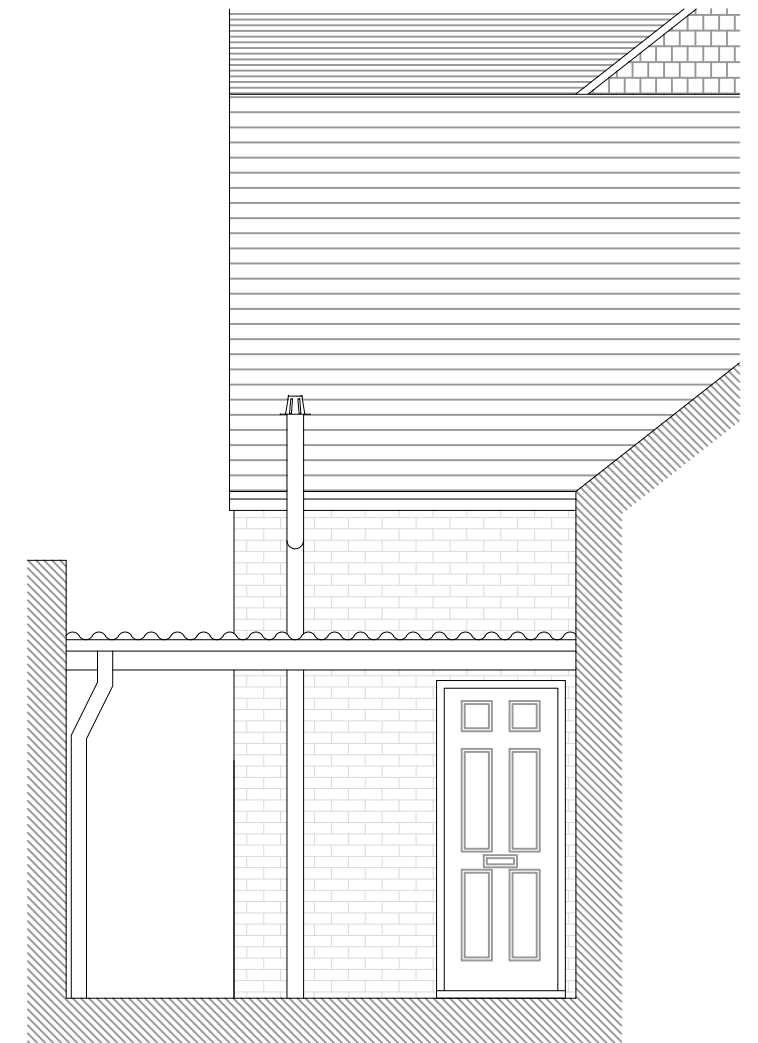

Section C-C
EXISTING

SCALE BAR 1:50



Project	Drawing	Scale	Drawing No	Date
17A High Street, Arundel	Existing Sections	1:50 @ A3	1006 - DPA - 002	06.11.24

Use figured dimensions only. All dimensions are to be checked on site before any work is carried out. Please contact the Architect immediately regarding any discrepancies discovered on site.