



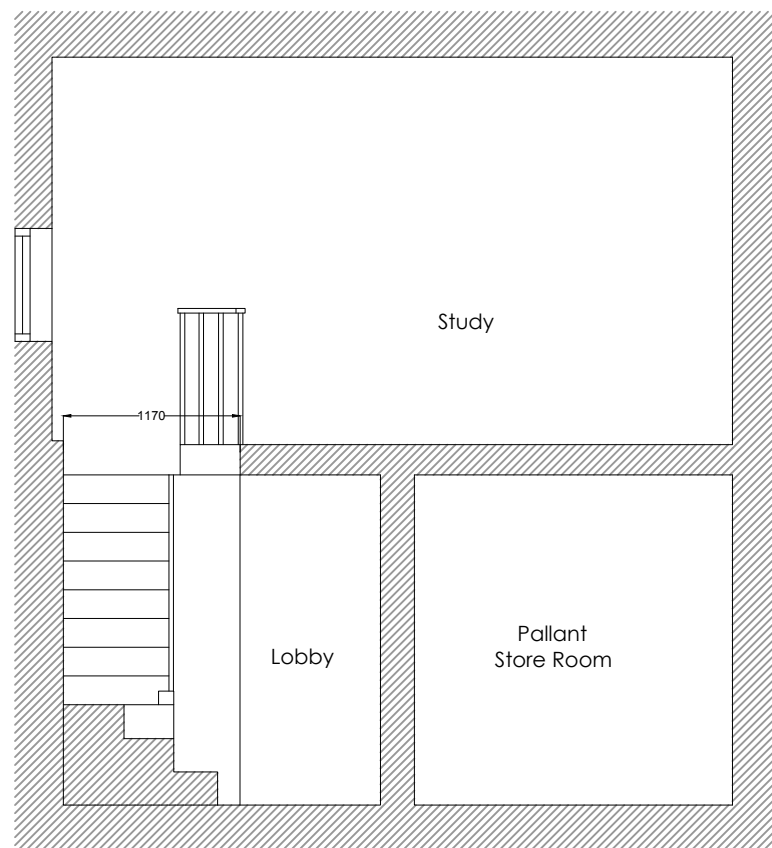


Section A-A

AS PERMITTED: AB/10/25/L

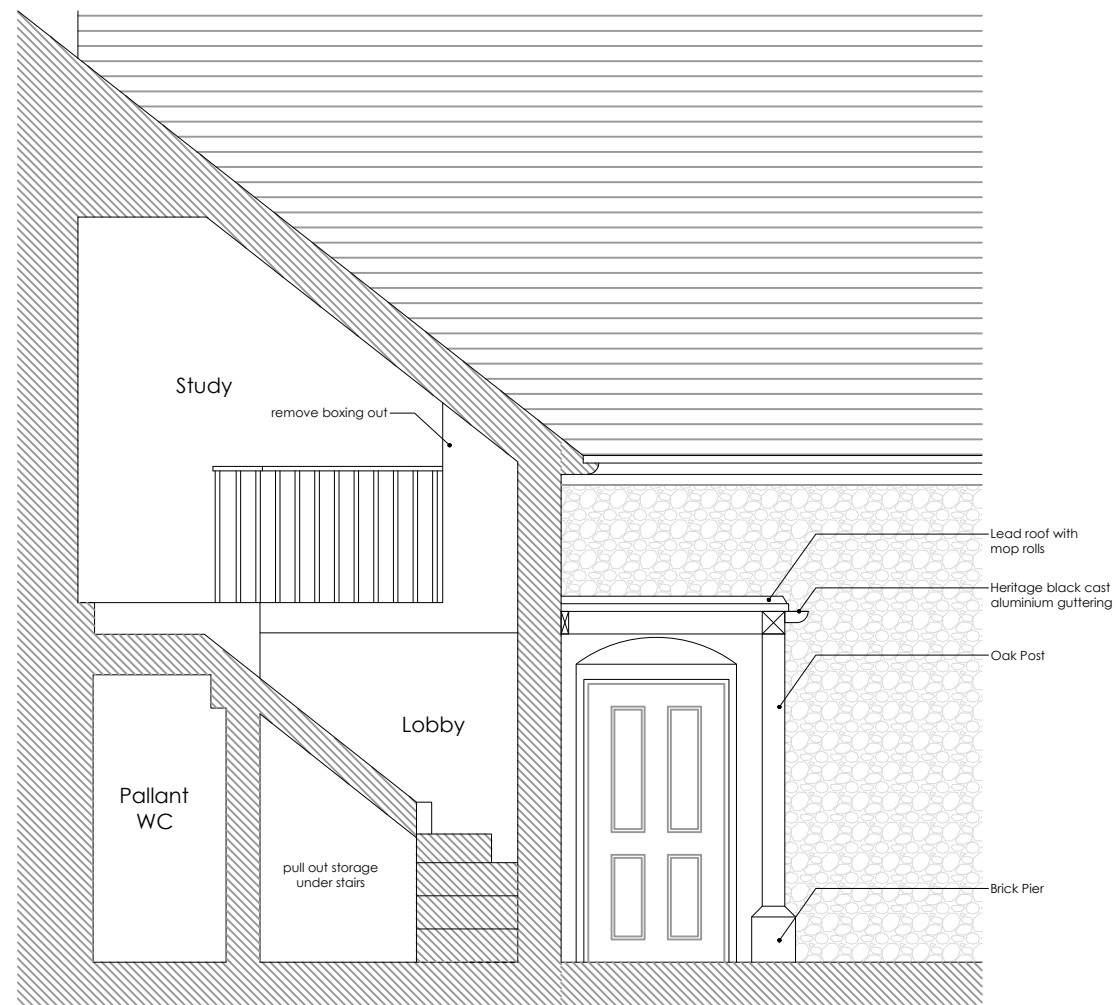

Section B-B

AS PERMITTED: AB/10/25/L

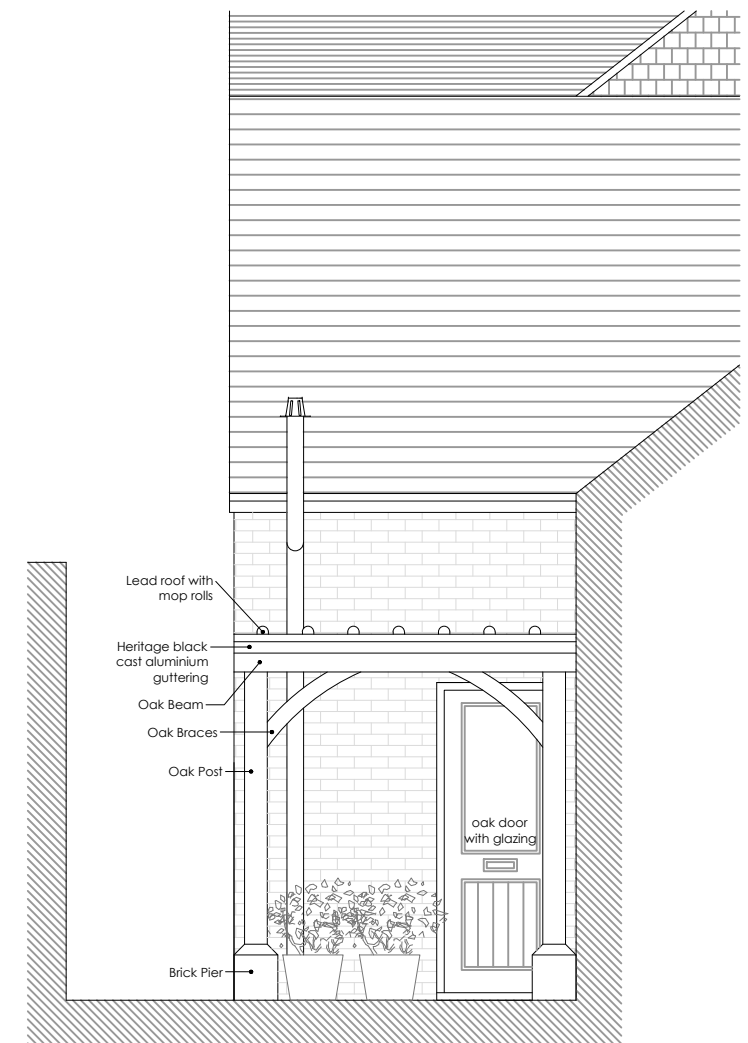

Section C-C

AS PERMITTED: AB/10/25/L

Project	Drawing	Scale	Drawing No	Date
17A High Street, Arundel	Proposed Sections	1:50 @ A3	1006 - DPA - 004	22.11.24

Use figured dimensions only. All dimensions are to be checked on site before any work is carried out. Please contact the Architect immediately regarding any discrepancies discovered on site.