


Orientation of site has not been checked, design subject to check before installation

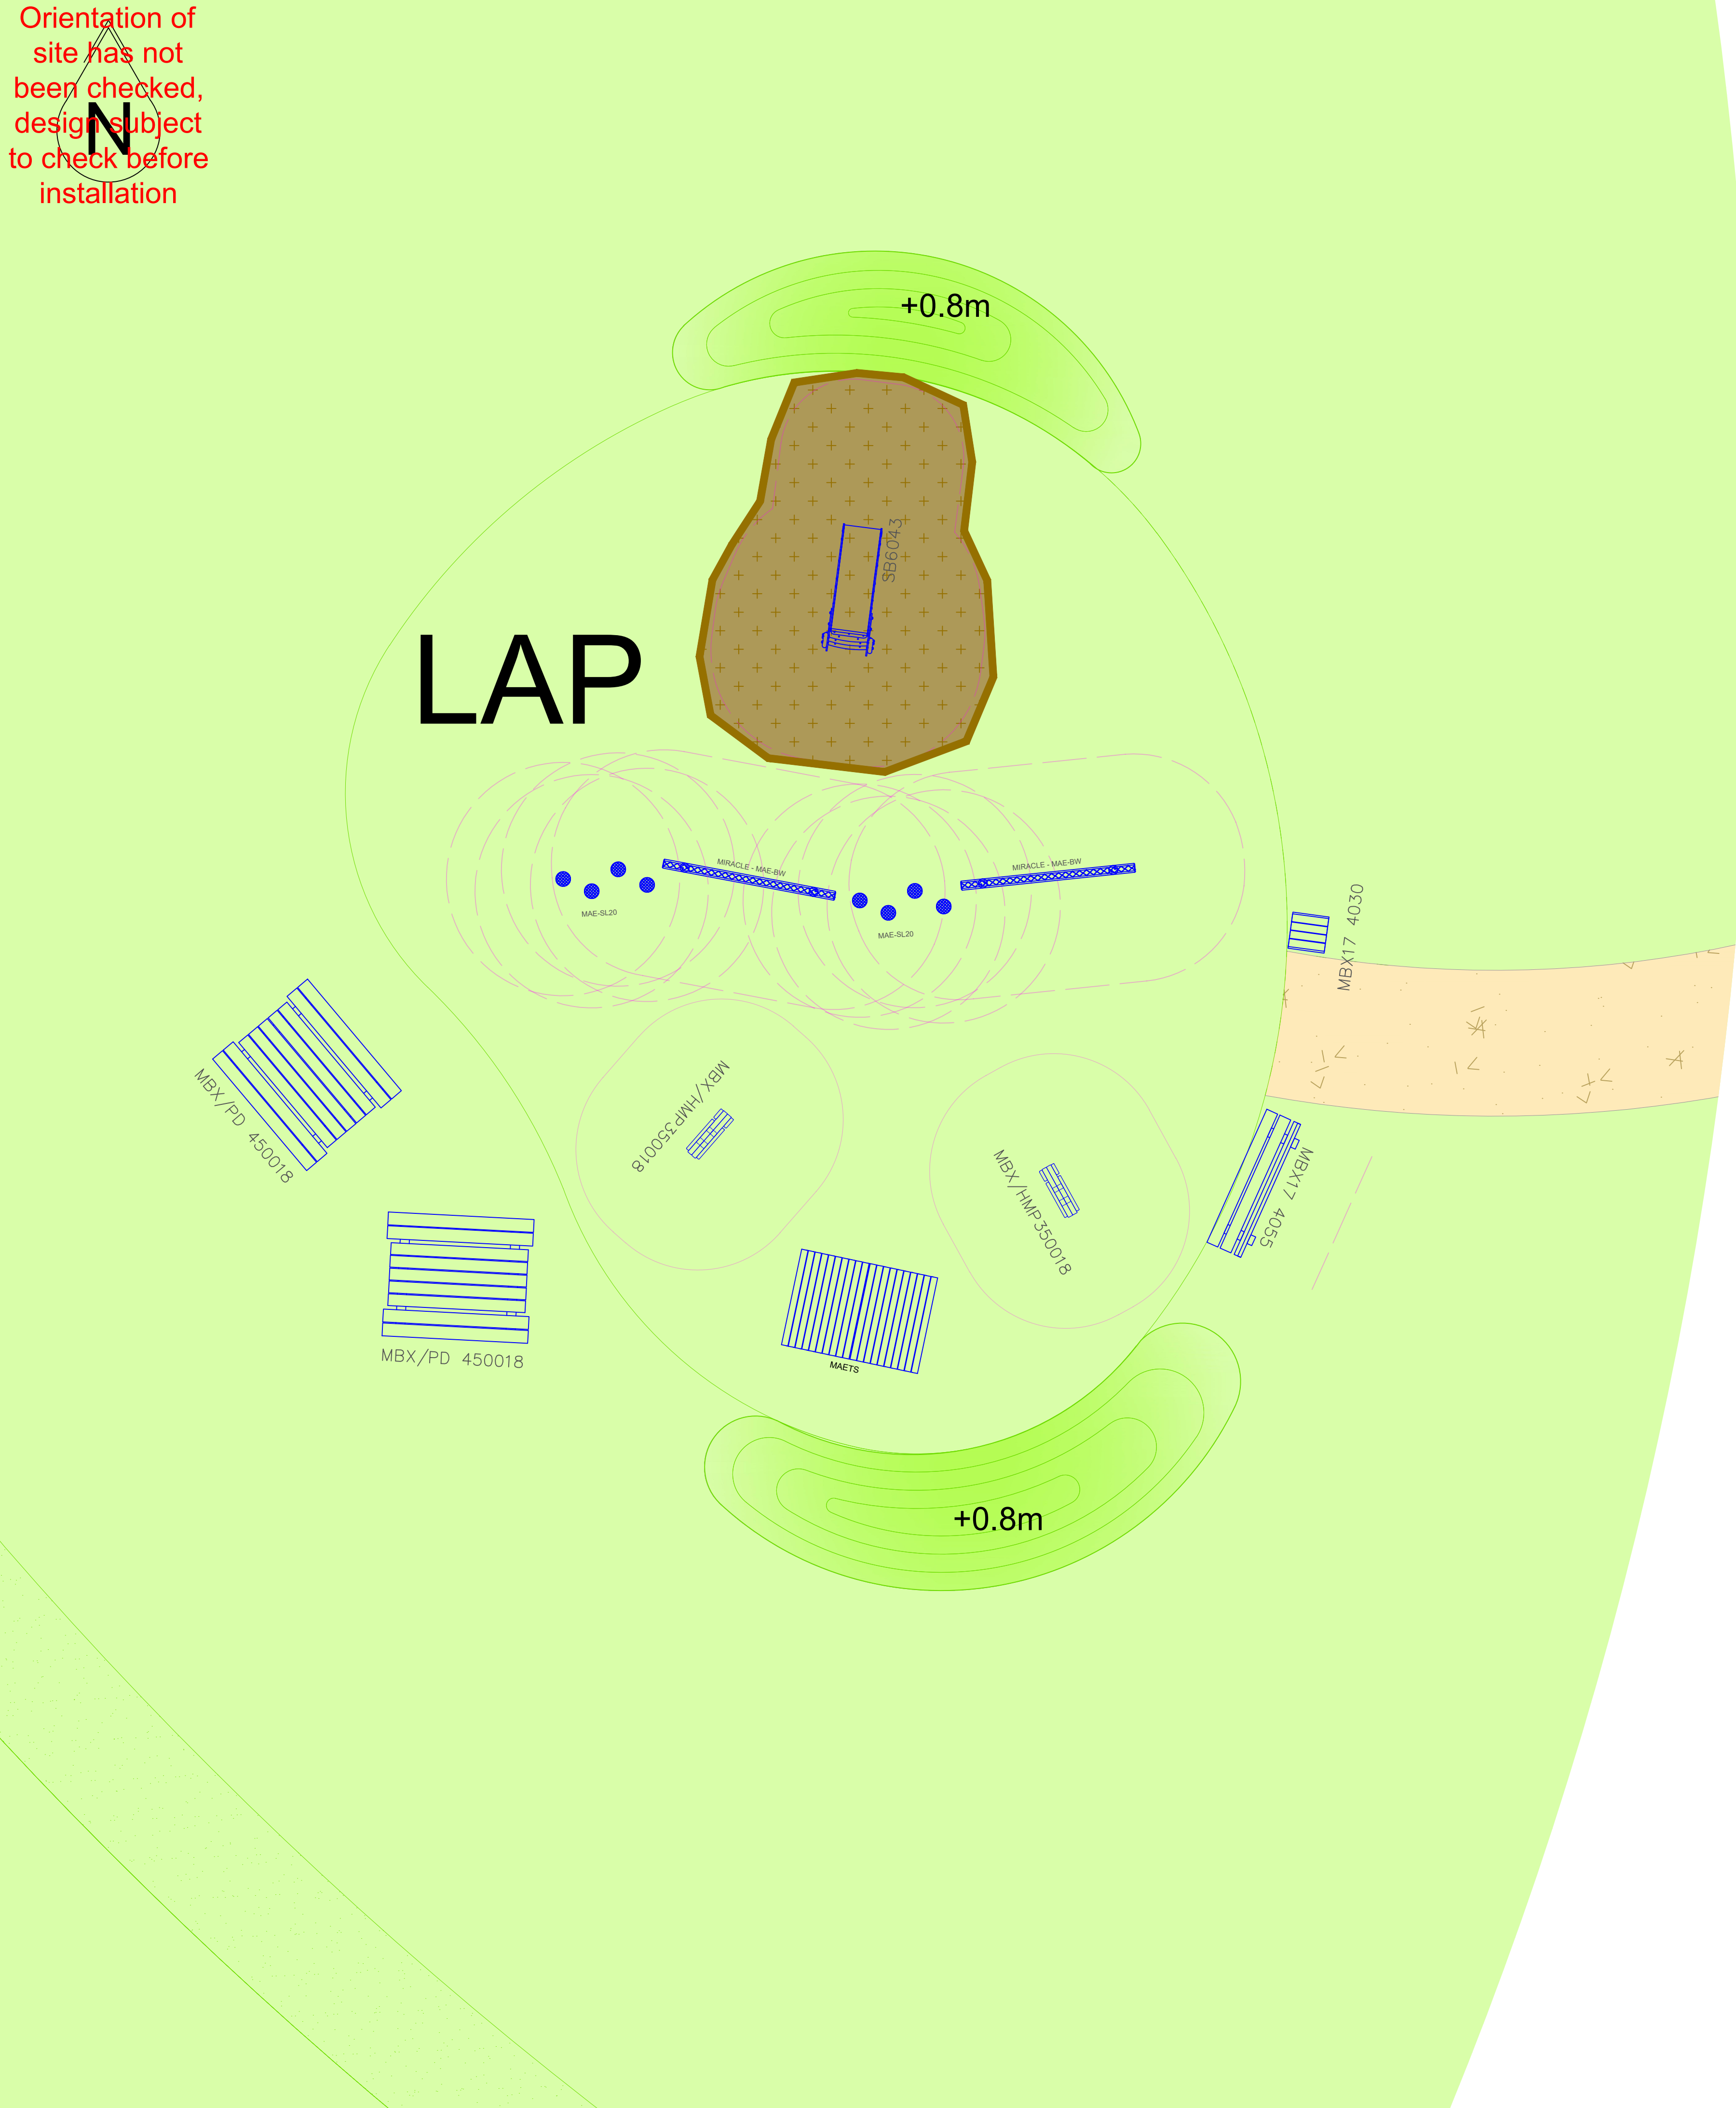


MBX17 4030 - Bin




MBX/PD 450018 - Picnic Table



MBX17 4055 - Bench

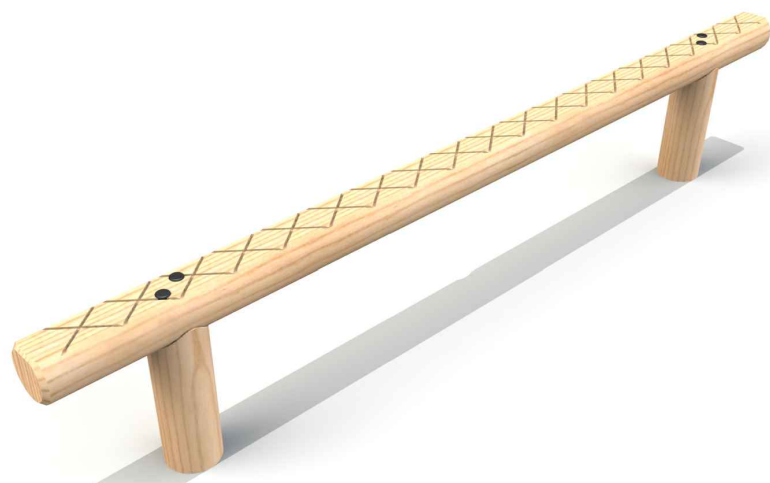

MAEBW - Balance Walk

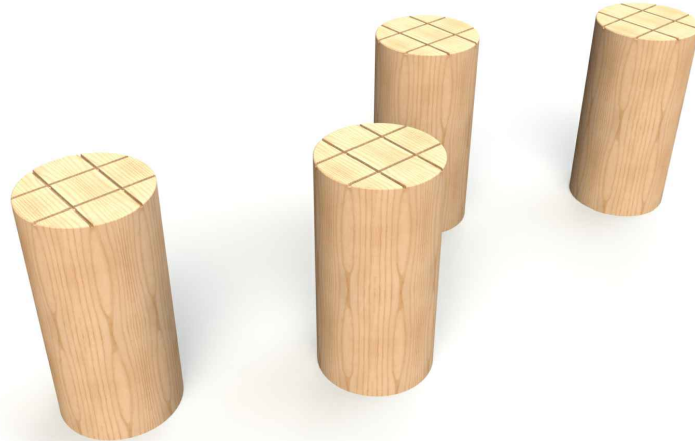

MAESL20 - Stepping Posts



MBXM/HMP350018 - Sheep



MAETS - Toddler Shelter



SB6043 - Slide



Miracle
Design & Play

TEL: ++44 (0)1604 658240
E-MAIL: sales@miracledandp.co.uk
WEB: www.miracledesignandplay.co.uk

PROJECT TITLE:

Arundel Road

SHEET TITLE:

LAP

KEY:

Surfacing:

Timber Edging to perimeter of Surfacing

Compacted Aggregate Pathway by Esquire Construction

Grass Mounds

Existing Grass

Play Bark

Landscaping:

Trees by Esquire Construction

Planting by Esquire Construction

Water Body by Esquire Construction

Mown Grass Pathway by Esquire Construction

Please Note: Due to the proximity of the Road and Water Bodies, Fencing around the boundary of the area is Highly Recommended!

Equipment Fall Zone (No safety surfacing required if located on well maintained turf and under 1.5m GP14)

REVISIONS

Issue	Description	Date
E	Rubber Mulch Swapped for Bark	30/10/25
D	Mounding Added	29/10/25
C	Basket swing changed to Slide	02/09/25
B	Grass Mats changed to Rubber Mulch	12/02/25
A	Design revised as per client's comments	24/02/23

DRAWN BY: L.Jepson

REVISED BY: L.Jepson

CHECKED BY: C.Smy

SCALE: 1:50@A1

ISSUE: E

CLIENT: Esquire Construction

DRAWING NO: Q8969_E

DATE: 13/02/23

© 2022 MIRACLE DESIGN AND PLAY LTD, "ALL RIGHTS RESERVED, THIS DRAWING MAY NOT BE REPRODUCED, TRANSMITTED OR STORED IN WHOLE OR IN PART WITHOUT OUR WRITTEN CONSENT"

EXACT LOCATION OF EQUIPMENT TO BE AGREED ON SITE. ALL SURFACING TO BE FLAT AND LEVEL, ANY DISCREPENCIES IN LEVELS TO BE REPORTED TO MIRACLE DESIGN & PLAY IMMEDIATELY.