


Orientation of site has not been checked, design subject to check before installation

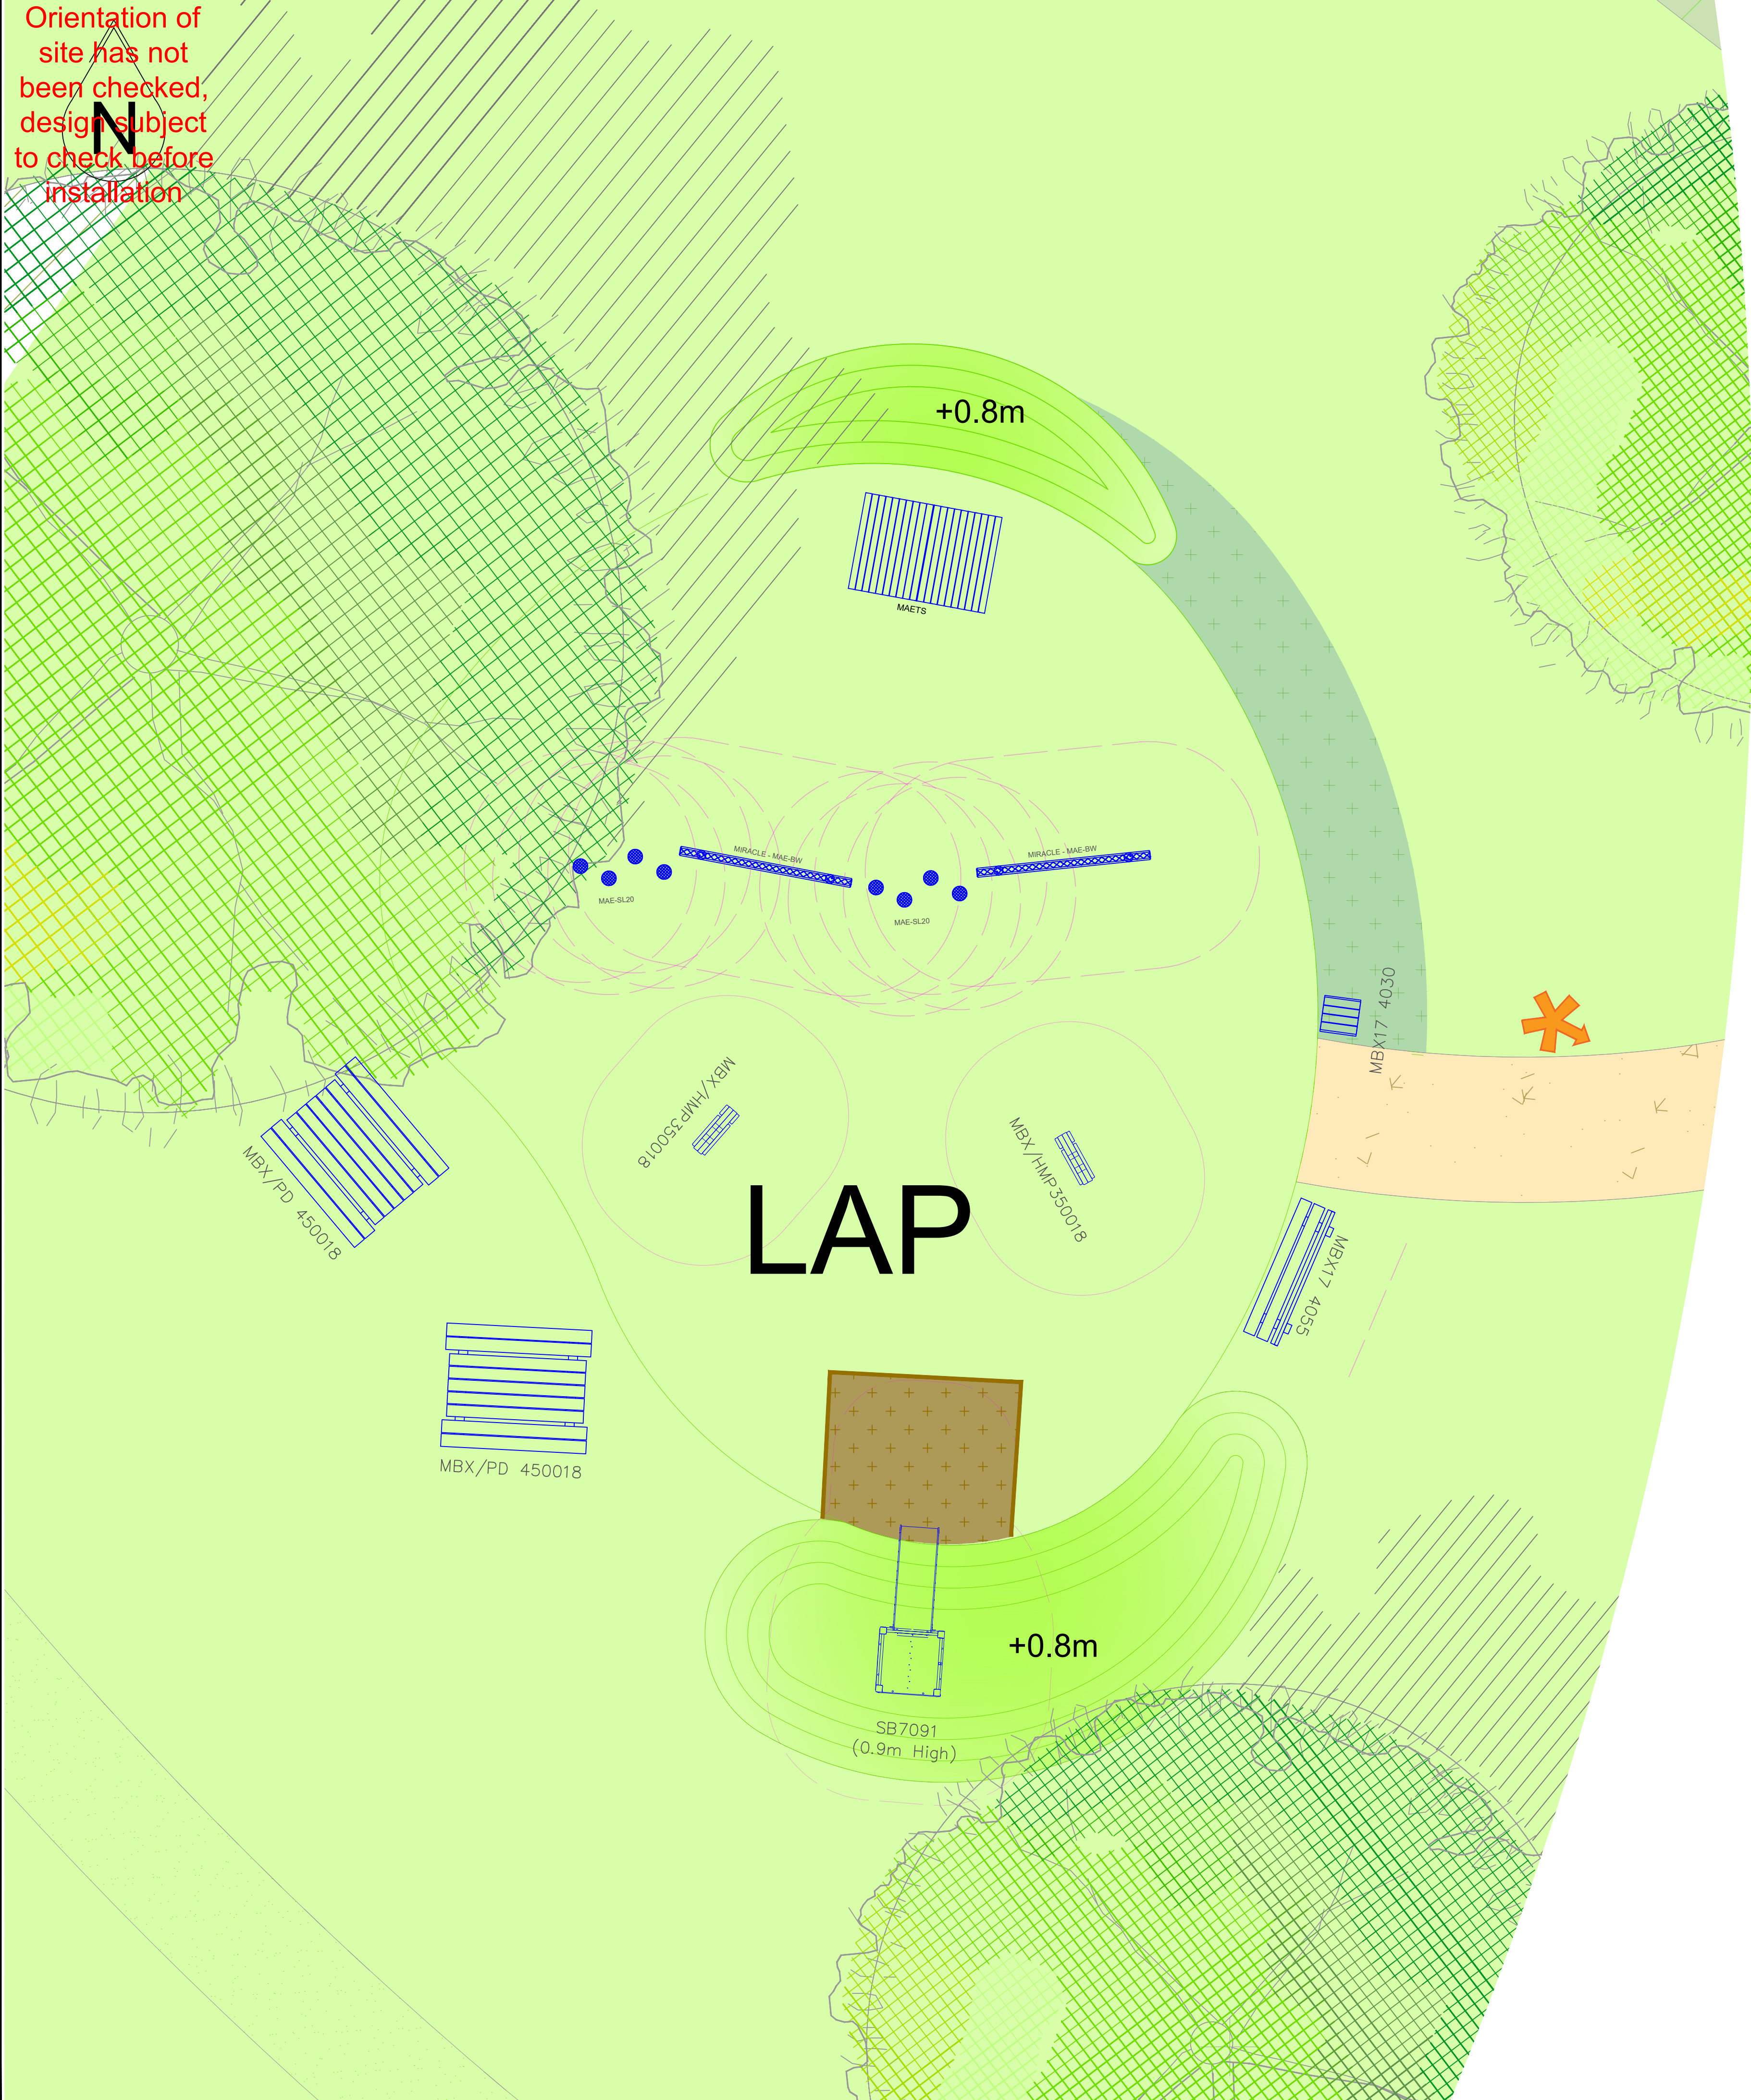

MBX17 4030 - Bin




MBX/PD 450018 - Picnic Table



MBX17 4055 - Bench



MAEBW - Balance Walk

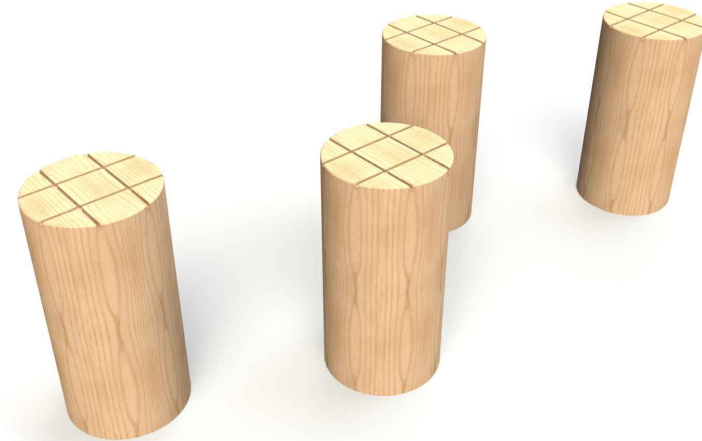


MAESL20 - Stepping Posts



MBXM/HMP350018 - Sheep



MAETS - Toddler Shelter

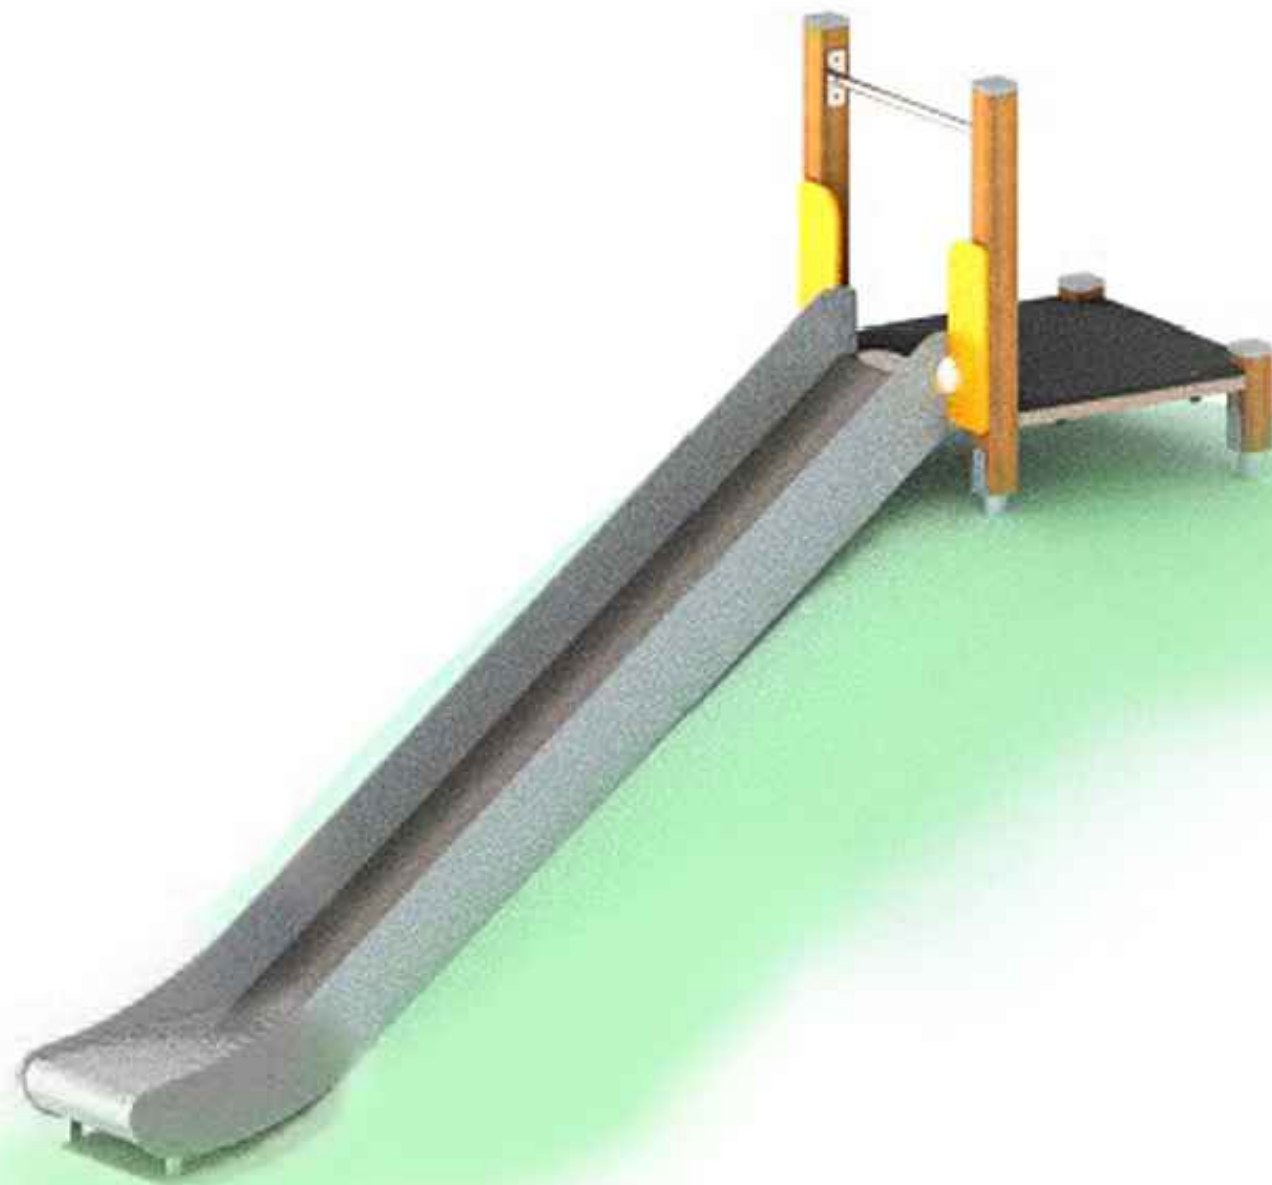

SB7091 - 0.9m Slide



Miracle
Design & Play

TEL: ++44 (0)1604 658240
E-MAIL: sales@miracledandp.co.uk
WEB: www.miracledesignandplay.co.uk

PROJECT TITLE:

Arundel Road

SHEET TITLE:

LAP

KEY:

Surfacing:

- Timber Edging to perimeter of Surfacing
- Compacted Aggregate Pathway by Esquire Construction
- Grass Mounds
- Existing Grass
- 300mm Deep Loose Play Bark

Landscaping:

- Trees by Esquire Construction
- Planting by Esquire Construction
- Water Body by Esquire Construction
- Mown Grass Pathway by Esquire Construction
- A3 Sized Freestanding Signage

Equipment Fall Zone (No safety surfacing required if located on well maintained turf and under 1.5m CFH)

REVISIONS

Issue	Description	Date
G	Design revised as per LPA's comments	10/02/26
F	Signage Added	19/12/25
E	Rubber Mulch Swapped for Bark	30/10/25
D	Mounding Added	29/10/25
C	Basket swing changed to Slide	02/09/25
B	Grass Mats changed to Rubber Mulch	12/02/25
A	Design revised as per client's comments	24/02/23

DRAWN BY: L.Jepson

REVISED BY: L.White-Robinson

CHECKED BY: G. Medica

SCALE: 1:50@A1

ISSUE: G

CLIENT: Esquire Construction

DRAWING NO: Q8969_G

DATE: 13/02/23

© 2022 MIRACLE DESIGN AND PLAY LTD, "ALL RIGHTS RESERVED, THIS DRAWING MAY NOT BE REPRODUCED, TRANSMITTED OR STORED IN WHOLE OR IN PART WITHOUT OUR WRITTEN CONSENT"

EXACT LOCATION OF EQUIPMENT TO BE AGREED ON SITE. ALL SURFACING TO BE FLAT AND LEVEL, ANY DISCREPENCIES IN LEVELS TO BE REPORTED TO MIRACLE DESIGN & PLAY IMMEDIATELY.