




Produced using Vector v8.74R © Windowlink Ltd 2000-2012

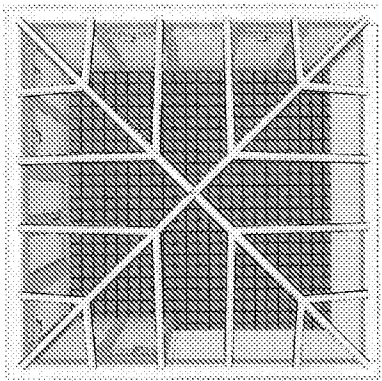


PLAN ELEVATION

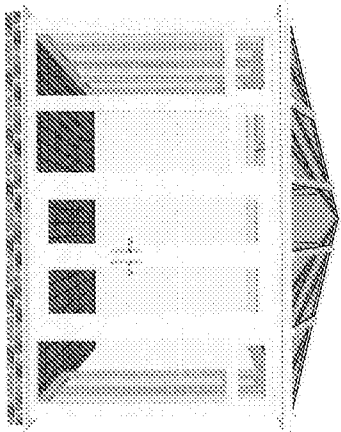

FRONT ELEVATION

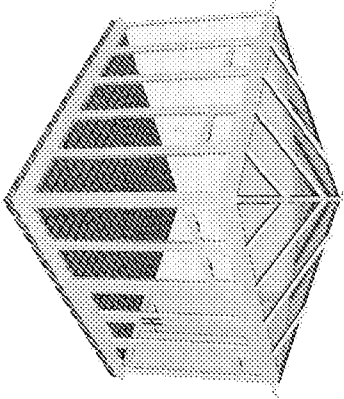

LEFT 3D VIEW

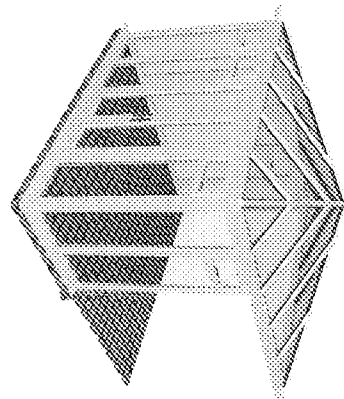

RIGHT 3D VIEW

Prepared for:
Date: 17 / 6 / 2015
No of Views: Four
Designers Signature:

O/A Width: 3500 mm O/A Depth: 3500 mm
Gutter Ht: 2100 mm Transom Drop: 360mm
Roof Pitch: 25.0°
Internal Volume: 28.346 cu.m
Dwarf Wall Ht: 0 mm
Floor Area: 11.329 sq.m

Speedy Conservatories Ltd
106 Stone Lane
Worthing, West Sussex

Tel : 01903 231000 Fax: 01903 264240