


RIBA **ARB**
Chartered Practice Architects Registration Board

This drawing is the copyright of ADP Architects Ltd. It may not be altered or reproduced in any form, or passed onto Third Parties without the written consent of ADP Architects Ltd.

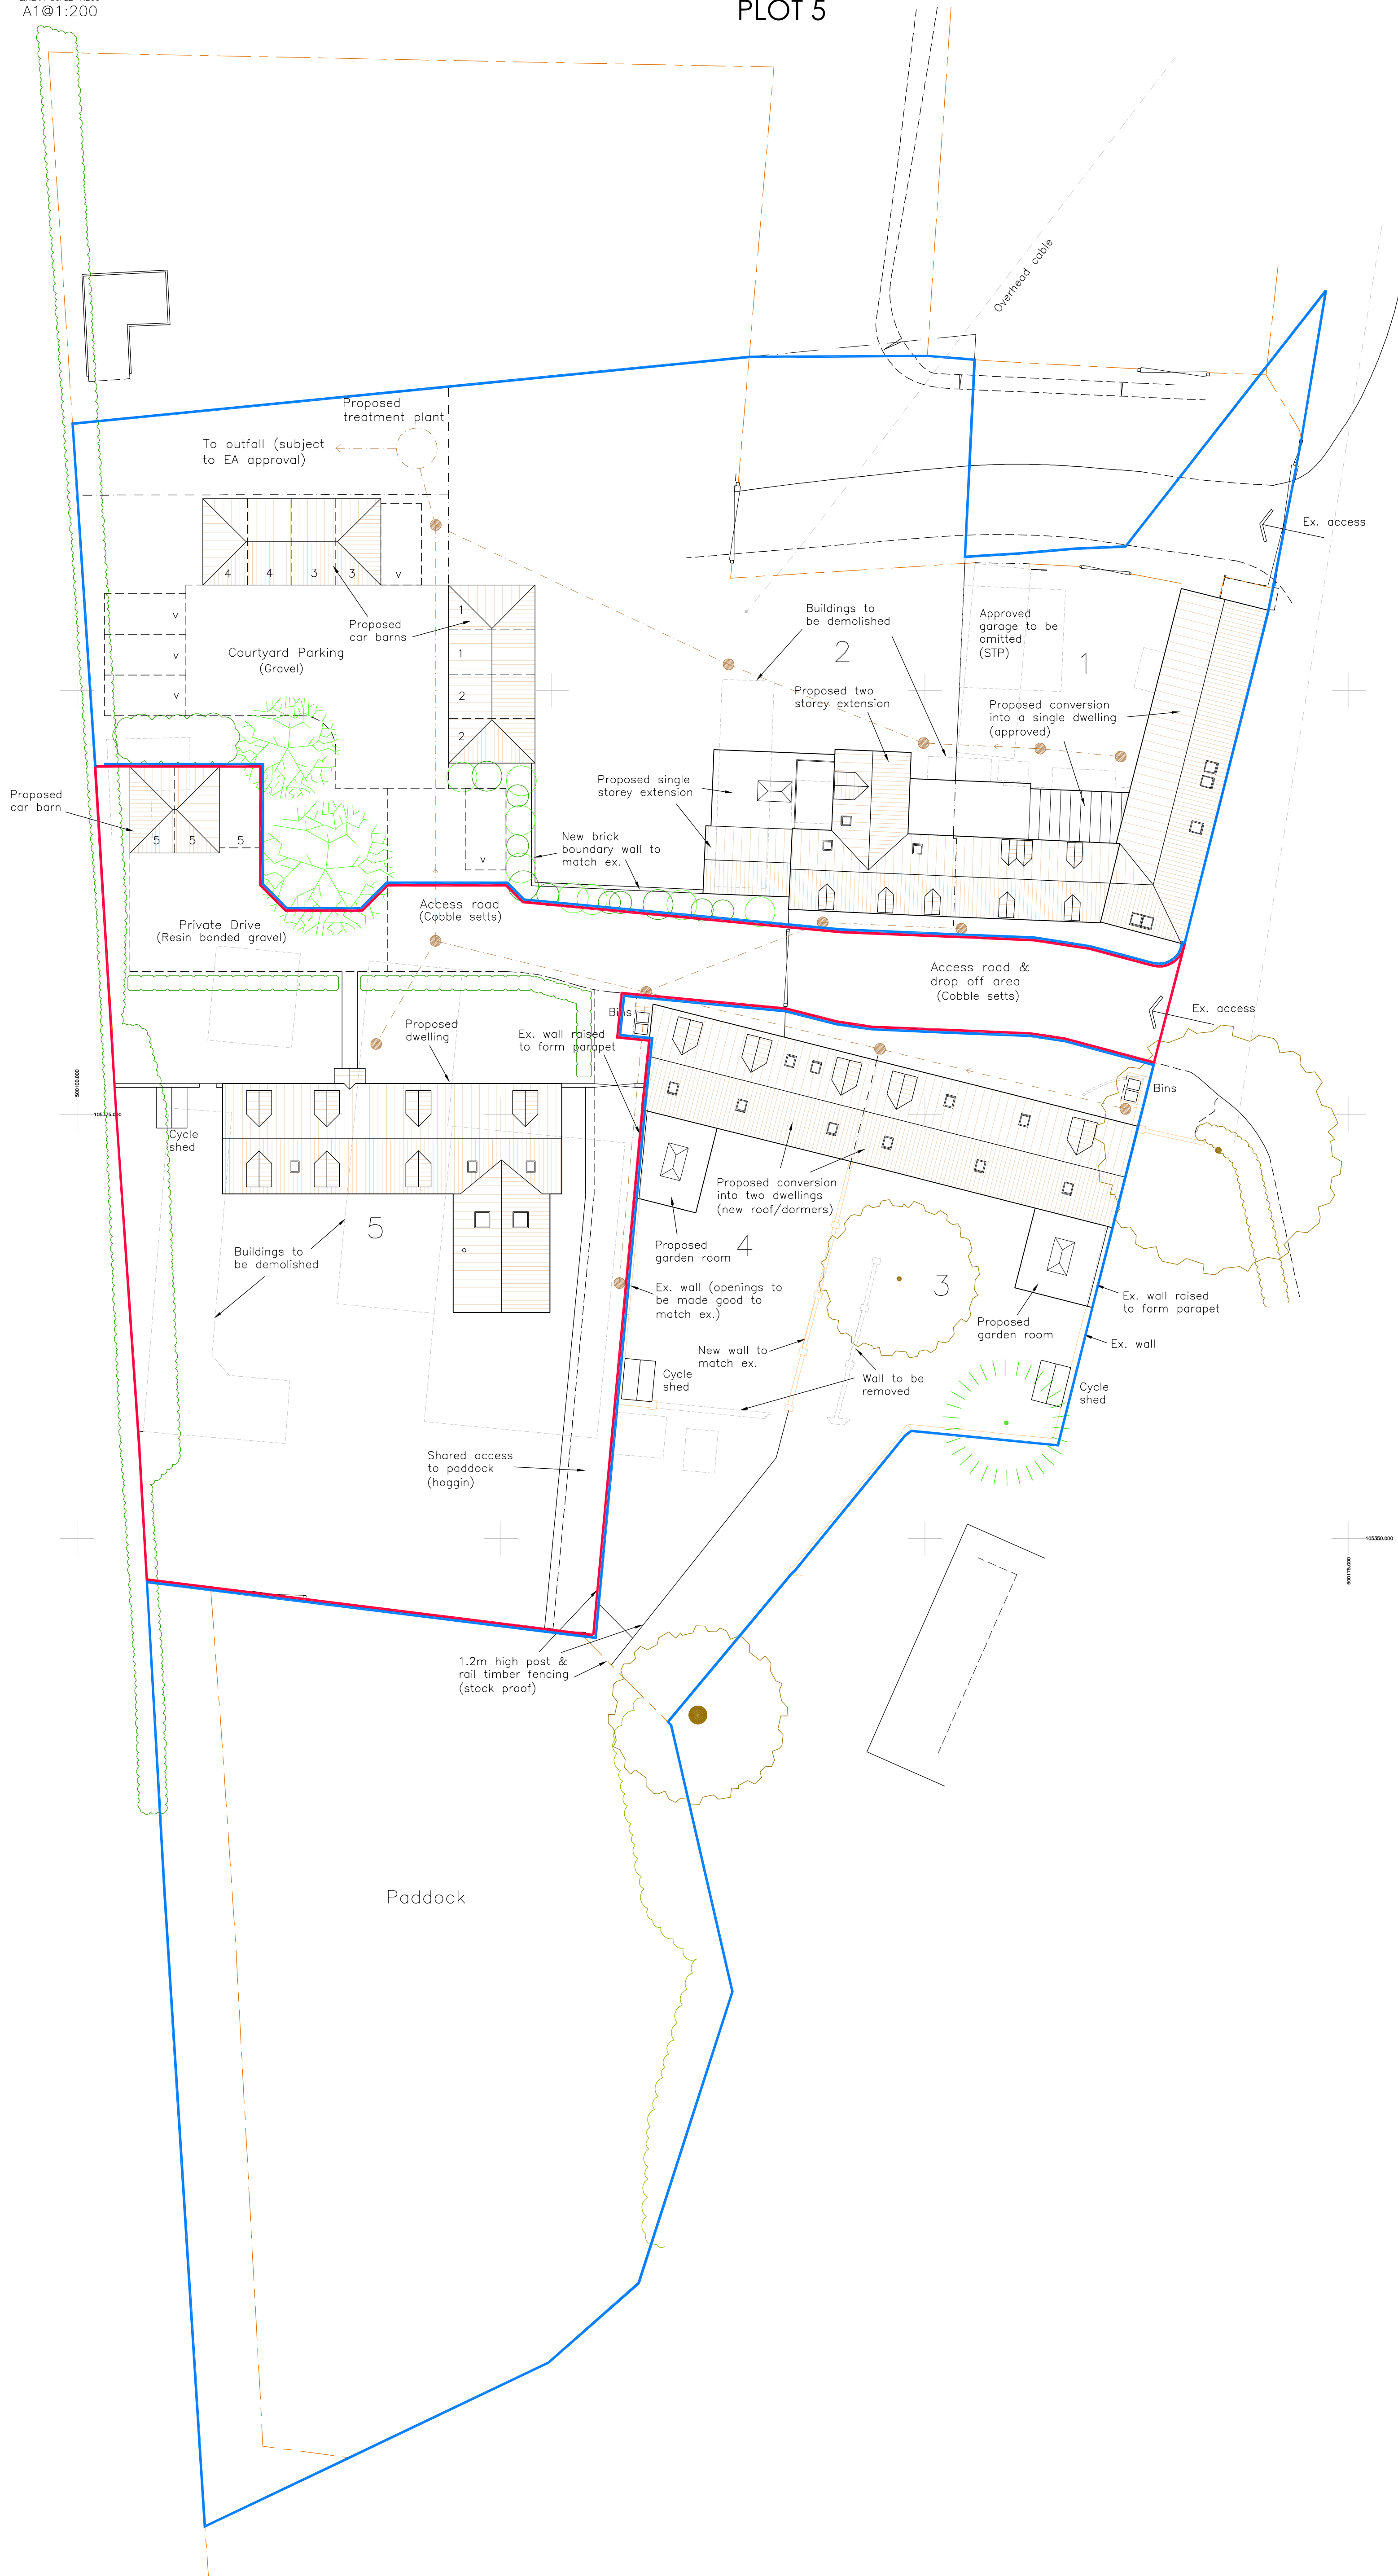

C	30.08.17	Red & blue line update
B	23.08.17	Car barns updated
A	11.08.17	Design update

rev: date: note:

adp architects ltd
architects & urban designers

Tel: 0845 345 1475
Email: mail@adp-uk.co.uk
www.adparchitectltd.co.uk

Richmond Court, 94 Bolley Road, Park Gate, Southampton, SO31 1BA

job number: **1781** drawing number: **P501** revision: **C**

drawing scale/size: 1:200 (A1) date: May 17 drawn: