




-  New construction
-  Structure to be demolished

Planning


Project			
29 King Street, Arundel, BN18 9BJ			
Drawing			
Proposed section CC			
Scale		Date	
1:50 @ A1 1:100 @ A3		July 2008	
Drawing number		Revision	
151 016		-	

Revision	Date	Drawn	Approved	Notes

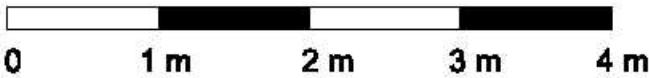
Scale 1:50

Waind Gohil Architects
27 Bulwer Street London W12 8AR
Phone +44 (0)20 8735 5367
Email mail@waindgohil.co.uk
www.waindgohil.co.uk

Do not scale. Use figured dimensions only.
Confirm all dimensions on site

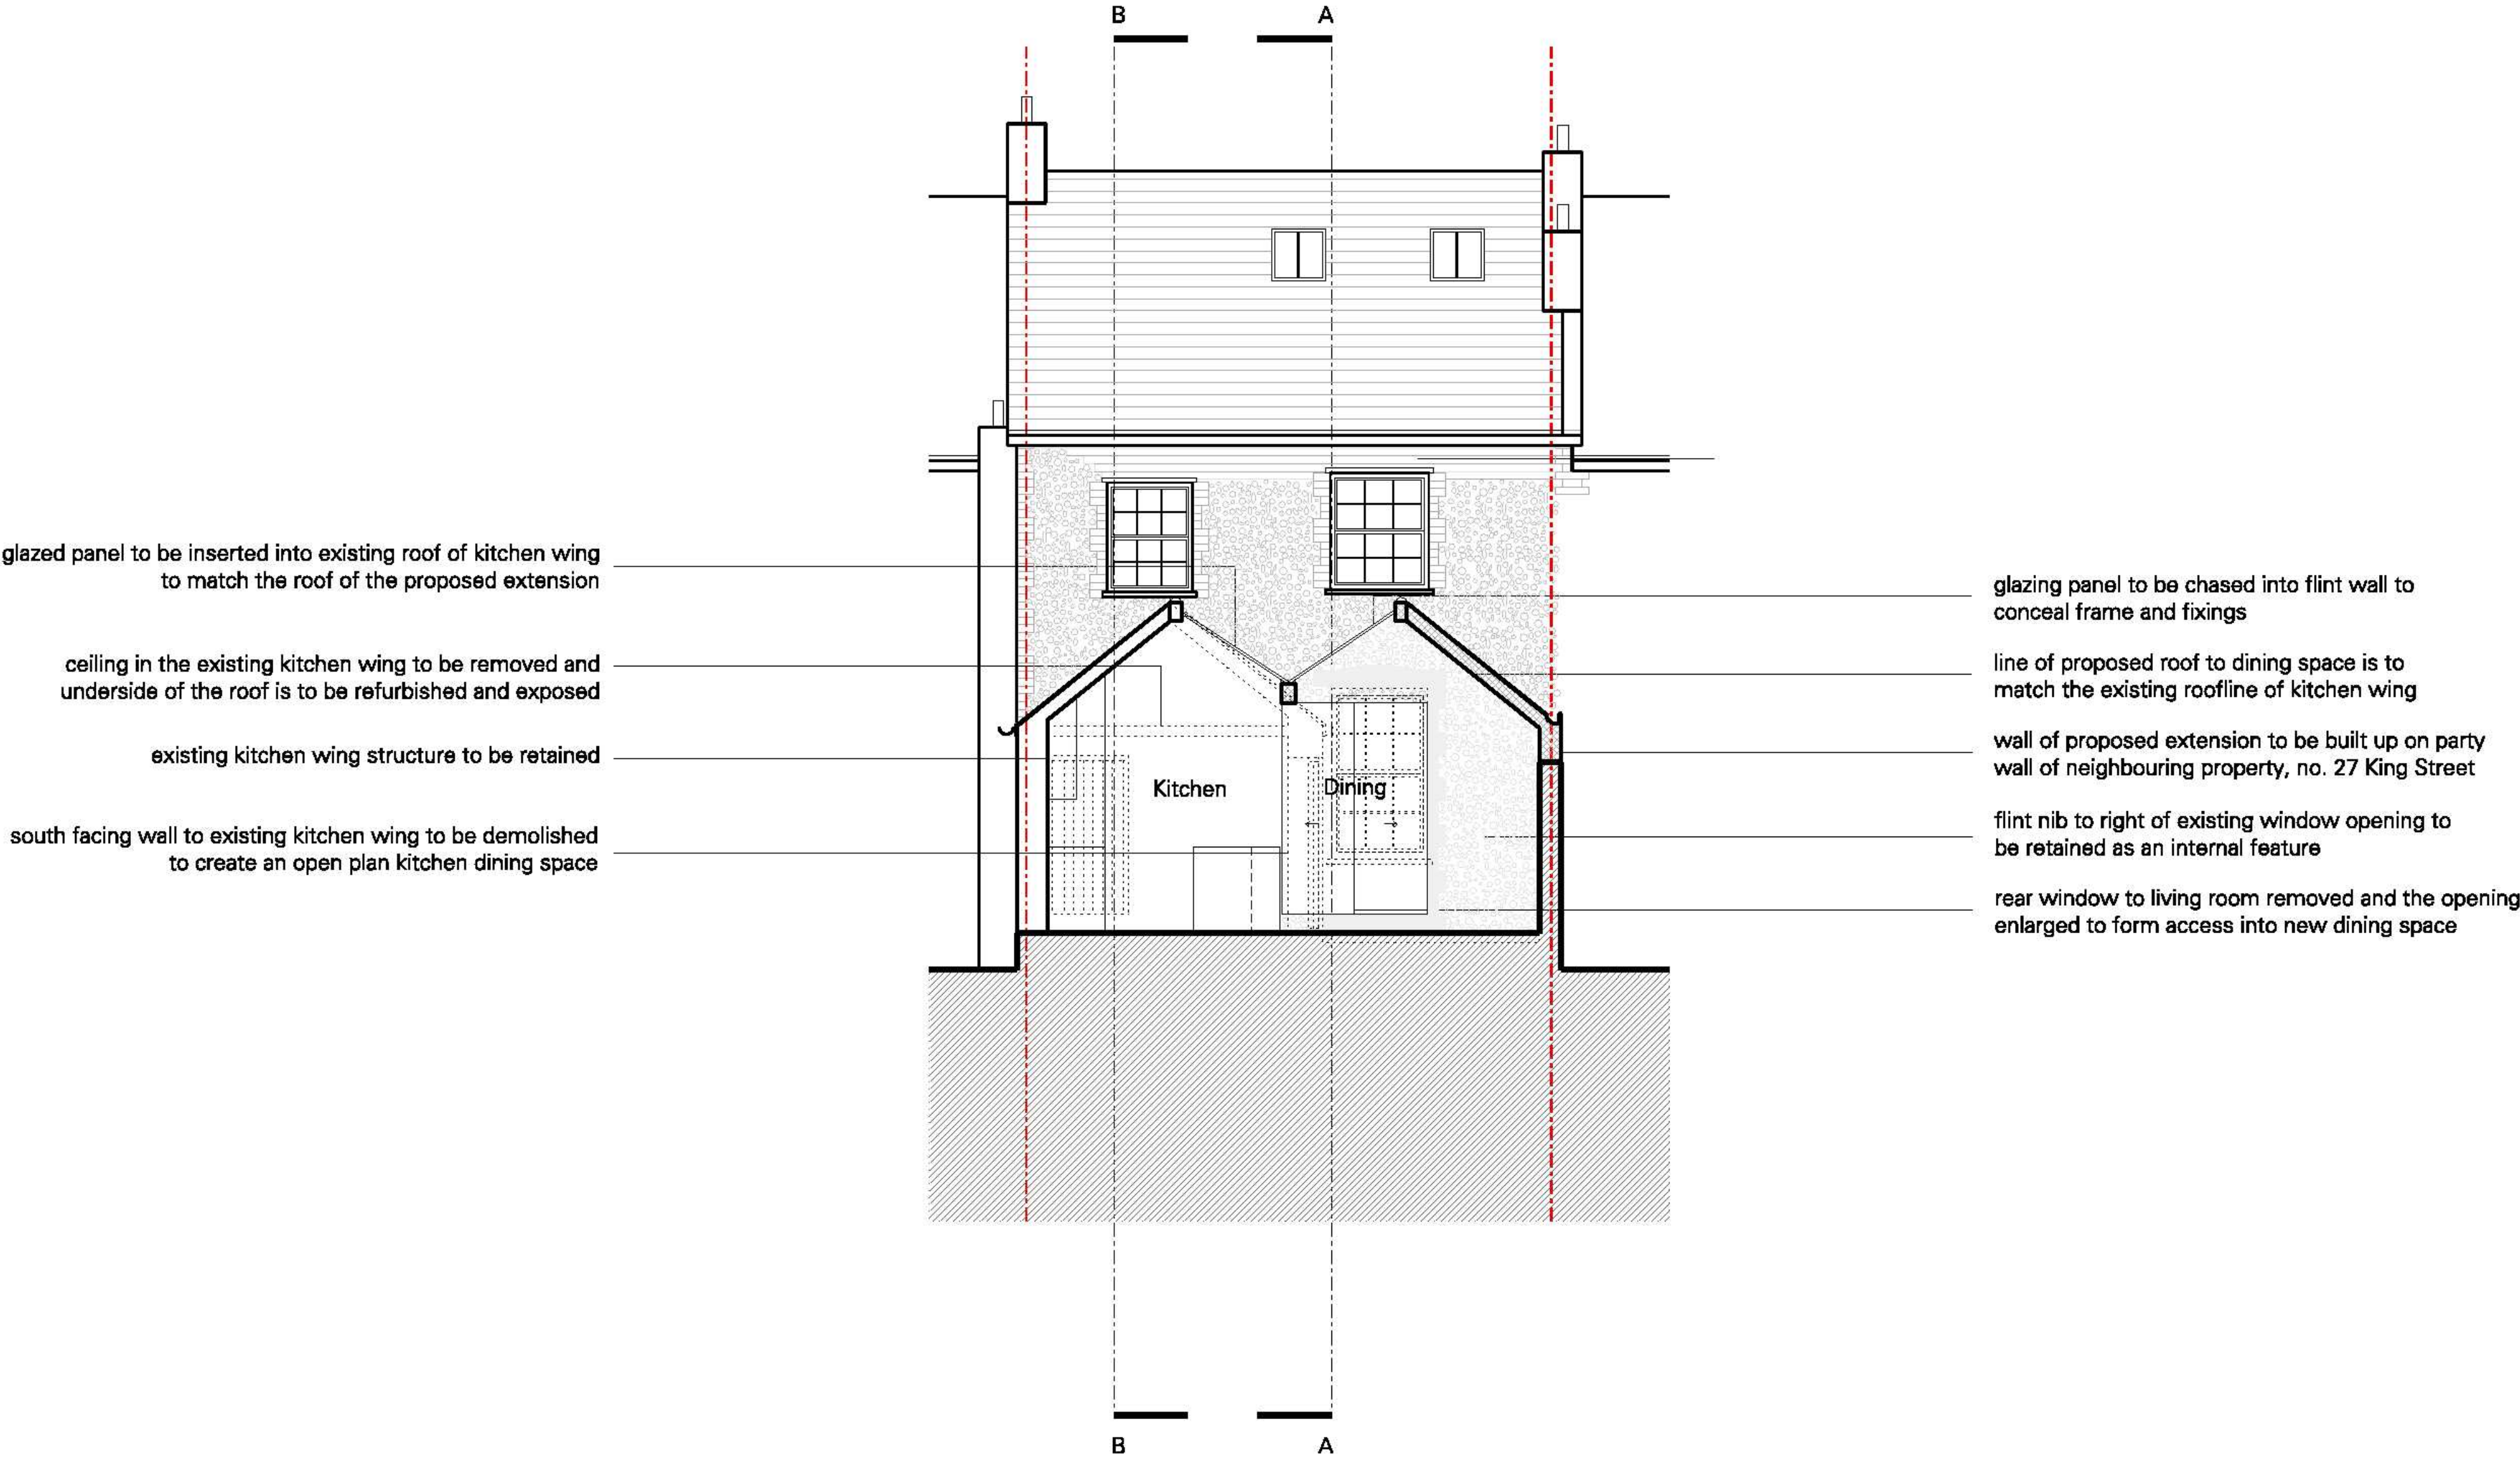

PROPOSED SECTION CC