

WAIND
GOHIL
ARCHITECTS

ARUN DISTRICT COUNCIL			
No.	AB	117	08
CITY COUNCIL			
RECEIVED			
10 SEP 2008			

Planning


Project	29 King Street, Arundel, BN18 9BJ		
Drawing	Existing section CC and elevations		
Scale	1:50 @ A1	1:100 @ A3	Date July 2008
Drawing number	151 005	Revision	A

Revision	Date	Drawn	Approved	Notes
A	10.09	JA	PW	BOUNDARY AMENDED




Waind Gohil Architects
27 Bulwer Street London W12 8AR
Phone +44 (0)20 8735 5367
Email mail@waindgohil.co.uk
www.waindgohil.co.uk


Do not scale. Use figured dimensions only.
Confirm all dimensions on site

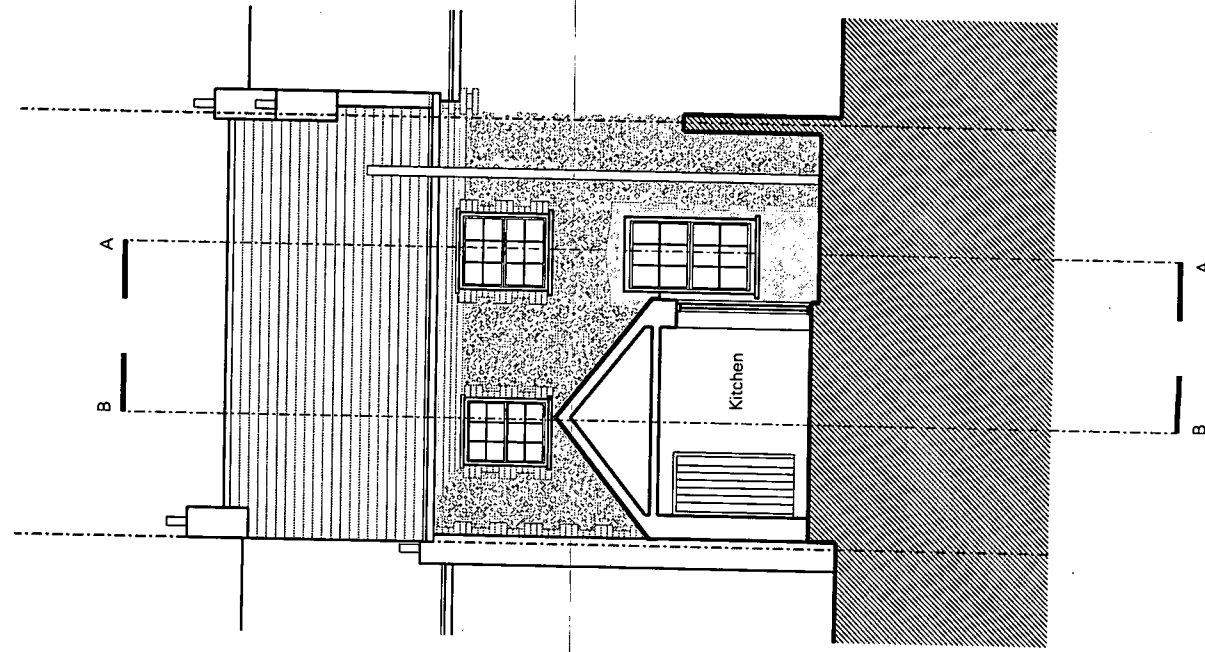

Existing section CC

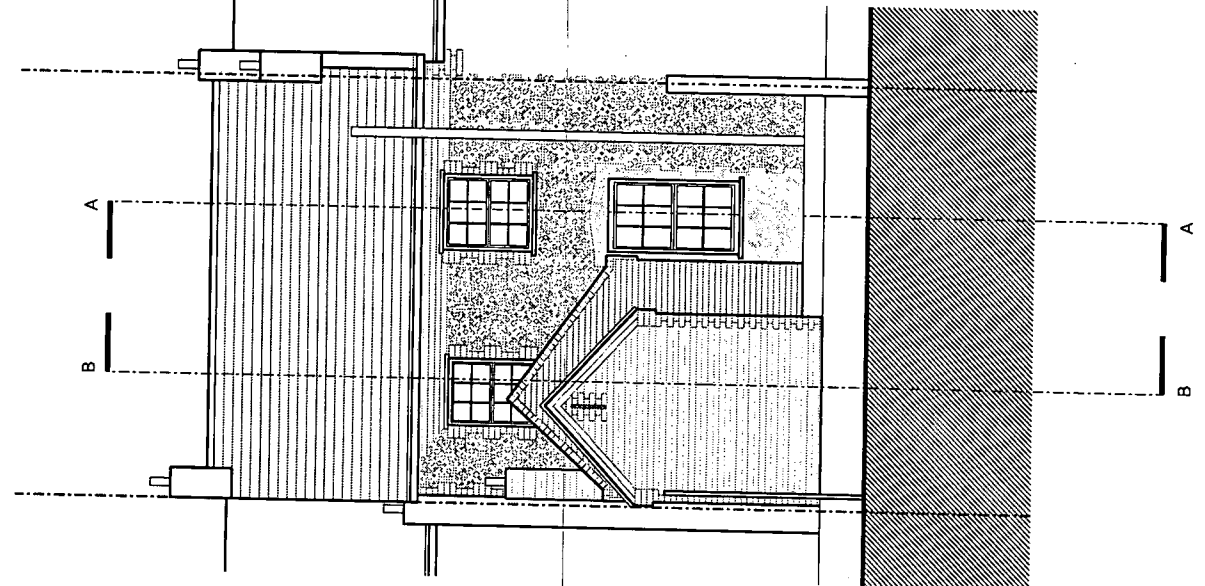

Existing rear elevation

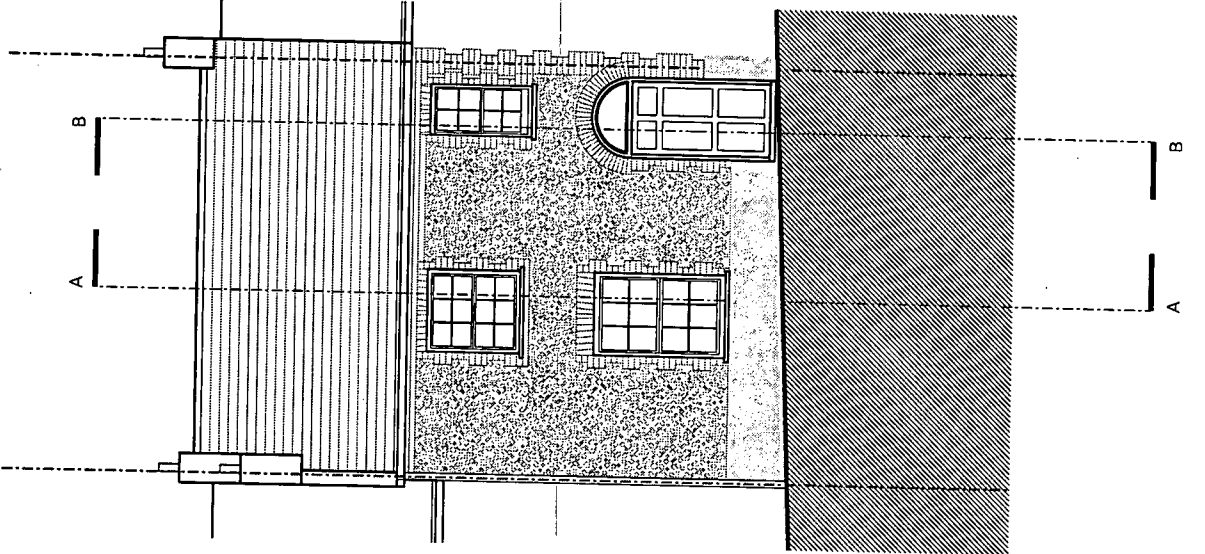

Existing front elevation