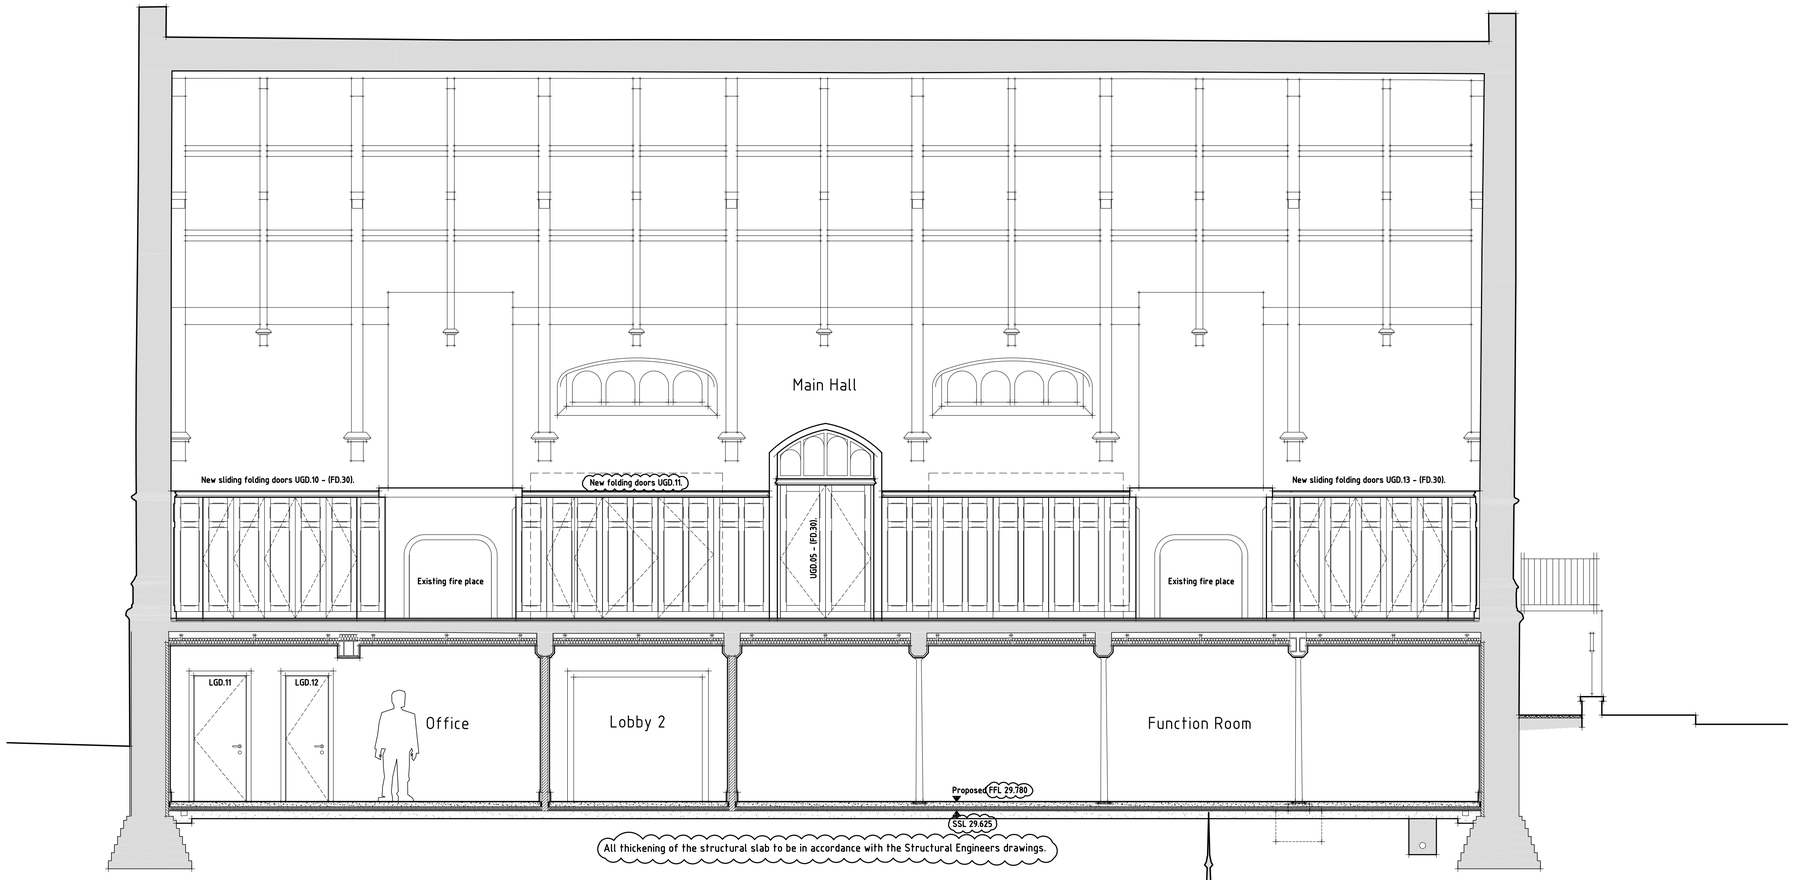

Proposed Section A-A

Scale 1:50

0 1000 2000 3000 4000 5000

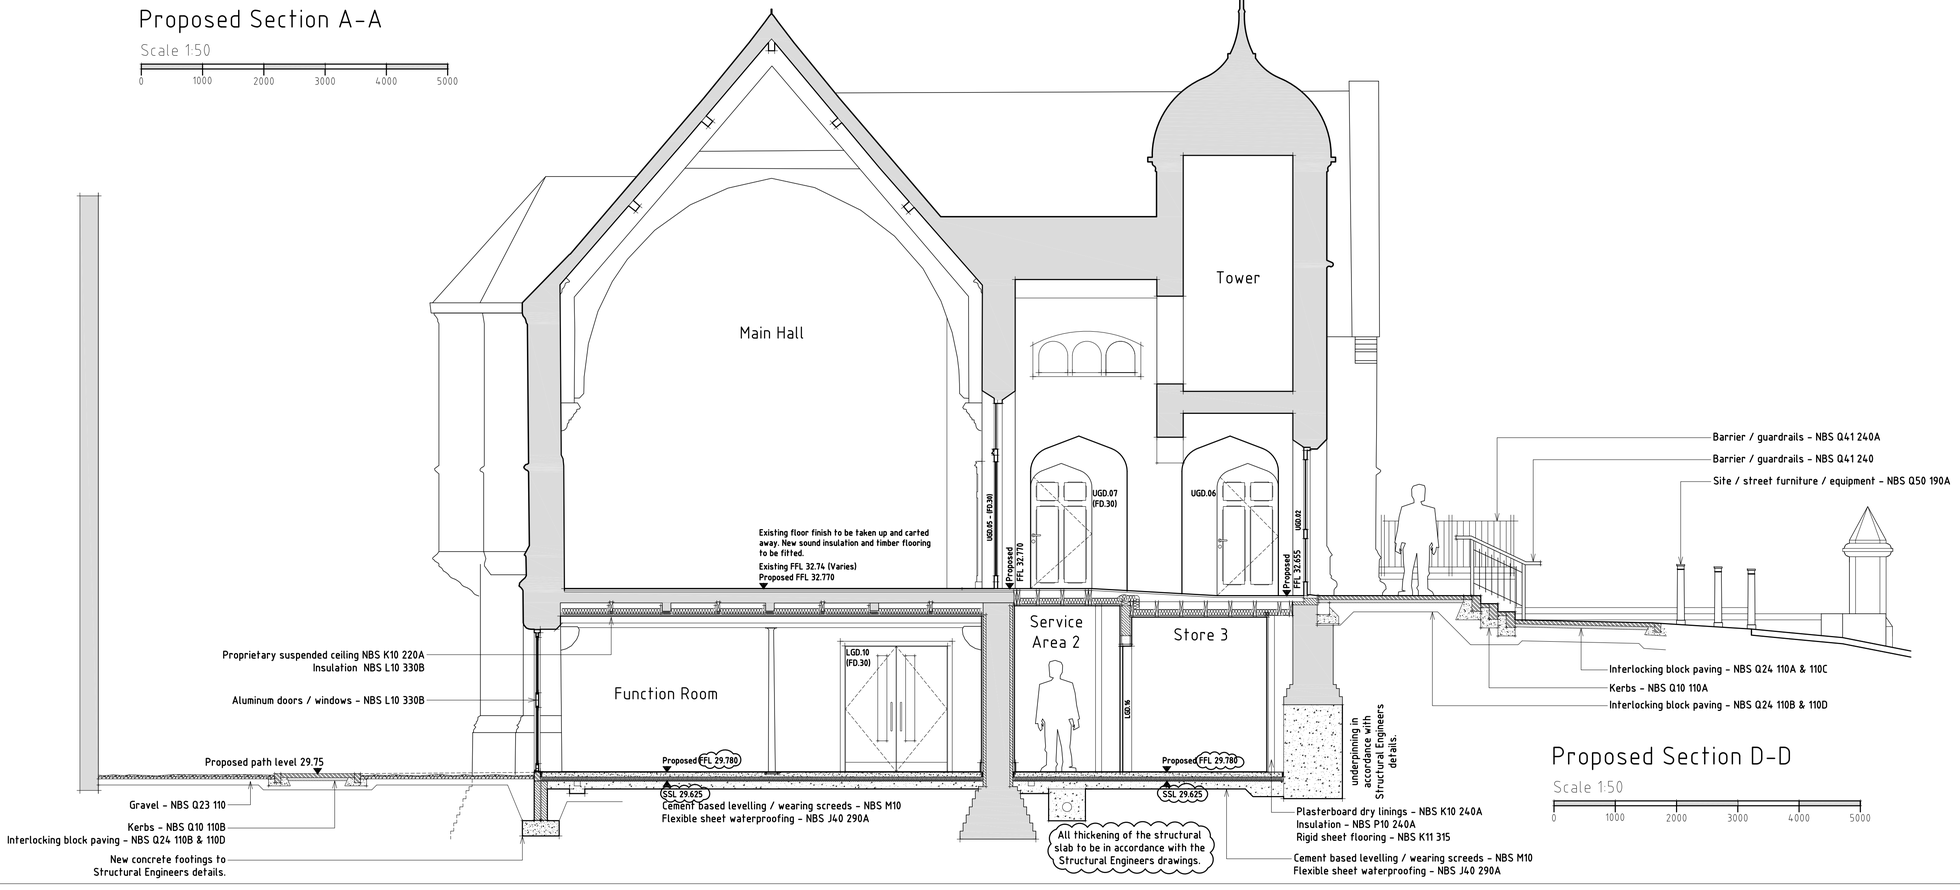

Proposed Section D-D

Scale 1:50

0 1000 2000 3000 4000 5000

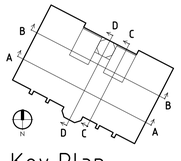

Key Plan

GENERAL NOTES

Use Marked dimensions where shown in preference to scaling
No accuracy can be guaranteed due to printing variations
Site measurements should be taken to ensure accuracy
Check Dimensions prior to construction or offsite fabrication
New work or any existing work affected is shown hatched on drawings
This drawing to be read in conjunction with Structural Engineer's Calculations
Please inform Architect or Drawing Originator of any discrepancy immediately

Construction Issue

Revision B - 22/11/2011 - SN
See clouded:-
FFL levels and floor constructions updated
Store 3 & Service Area 2 updated
Paneling to the Main Hall updated

Revision A - 19/10/2011 - SN
See clouded:-
Existing structure to be demolished removed from drawing
FFL levels updated
Entrance Lobby, Store 3 & Service Area 2 updated

Revisions:

Arundel Cathedral

St. Marys Hall Refurbishment

Section A-A & D-D As Proposed

Dwg no. 766/22/5/20

Rev. B

ST ANN'S GATE ARCHITECTS LLP
The Close . Salisbury . SP1 2EB
Tel: 01722 555200
Fax: 01722 555201
e: admin@stannsgate.com
w: www.stannsgate.com

Scale: 1:50 @ A1

Date: May 2011

Drawn: SN

© This drawing may not be reproduced without the prior knowledge and consent of St Anns Gate Architects LLP

ARB REGISTERED COUNCIL ARB 19151