

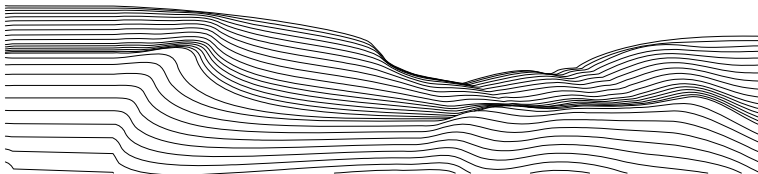


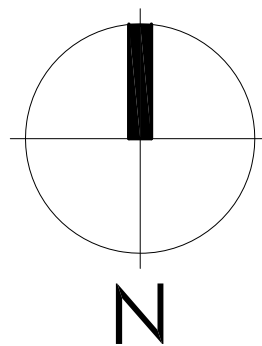

15 Moor Road, Broadstone, Poole,
Dorset. BH18 8AZ
Tel: 01202 602506 | Fax: 01202 6585
E-Mail: mervyn@lds-survey.co.uk

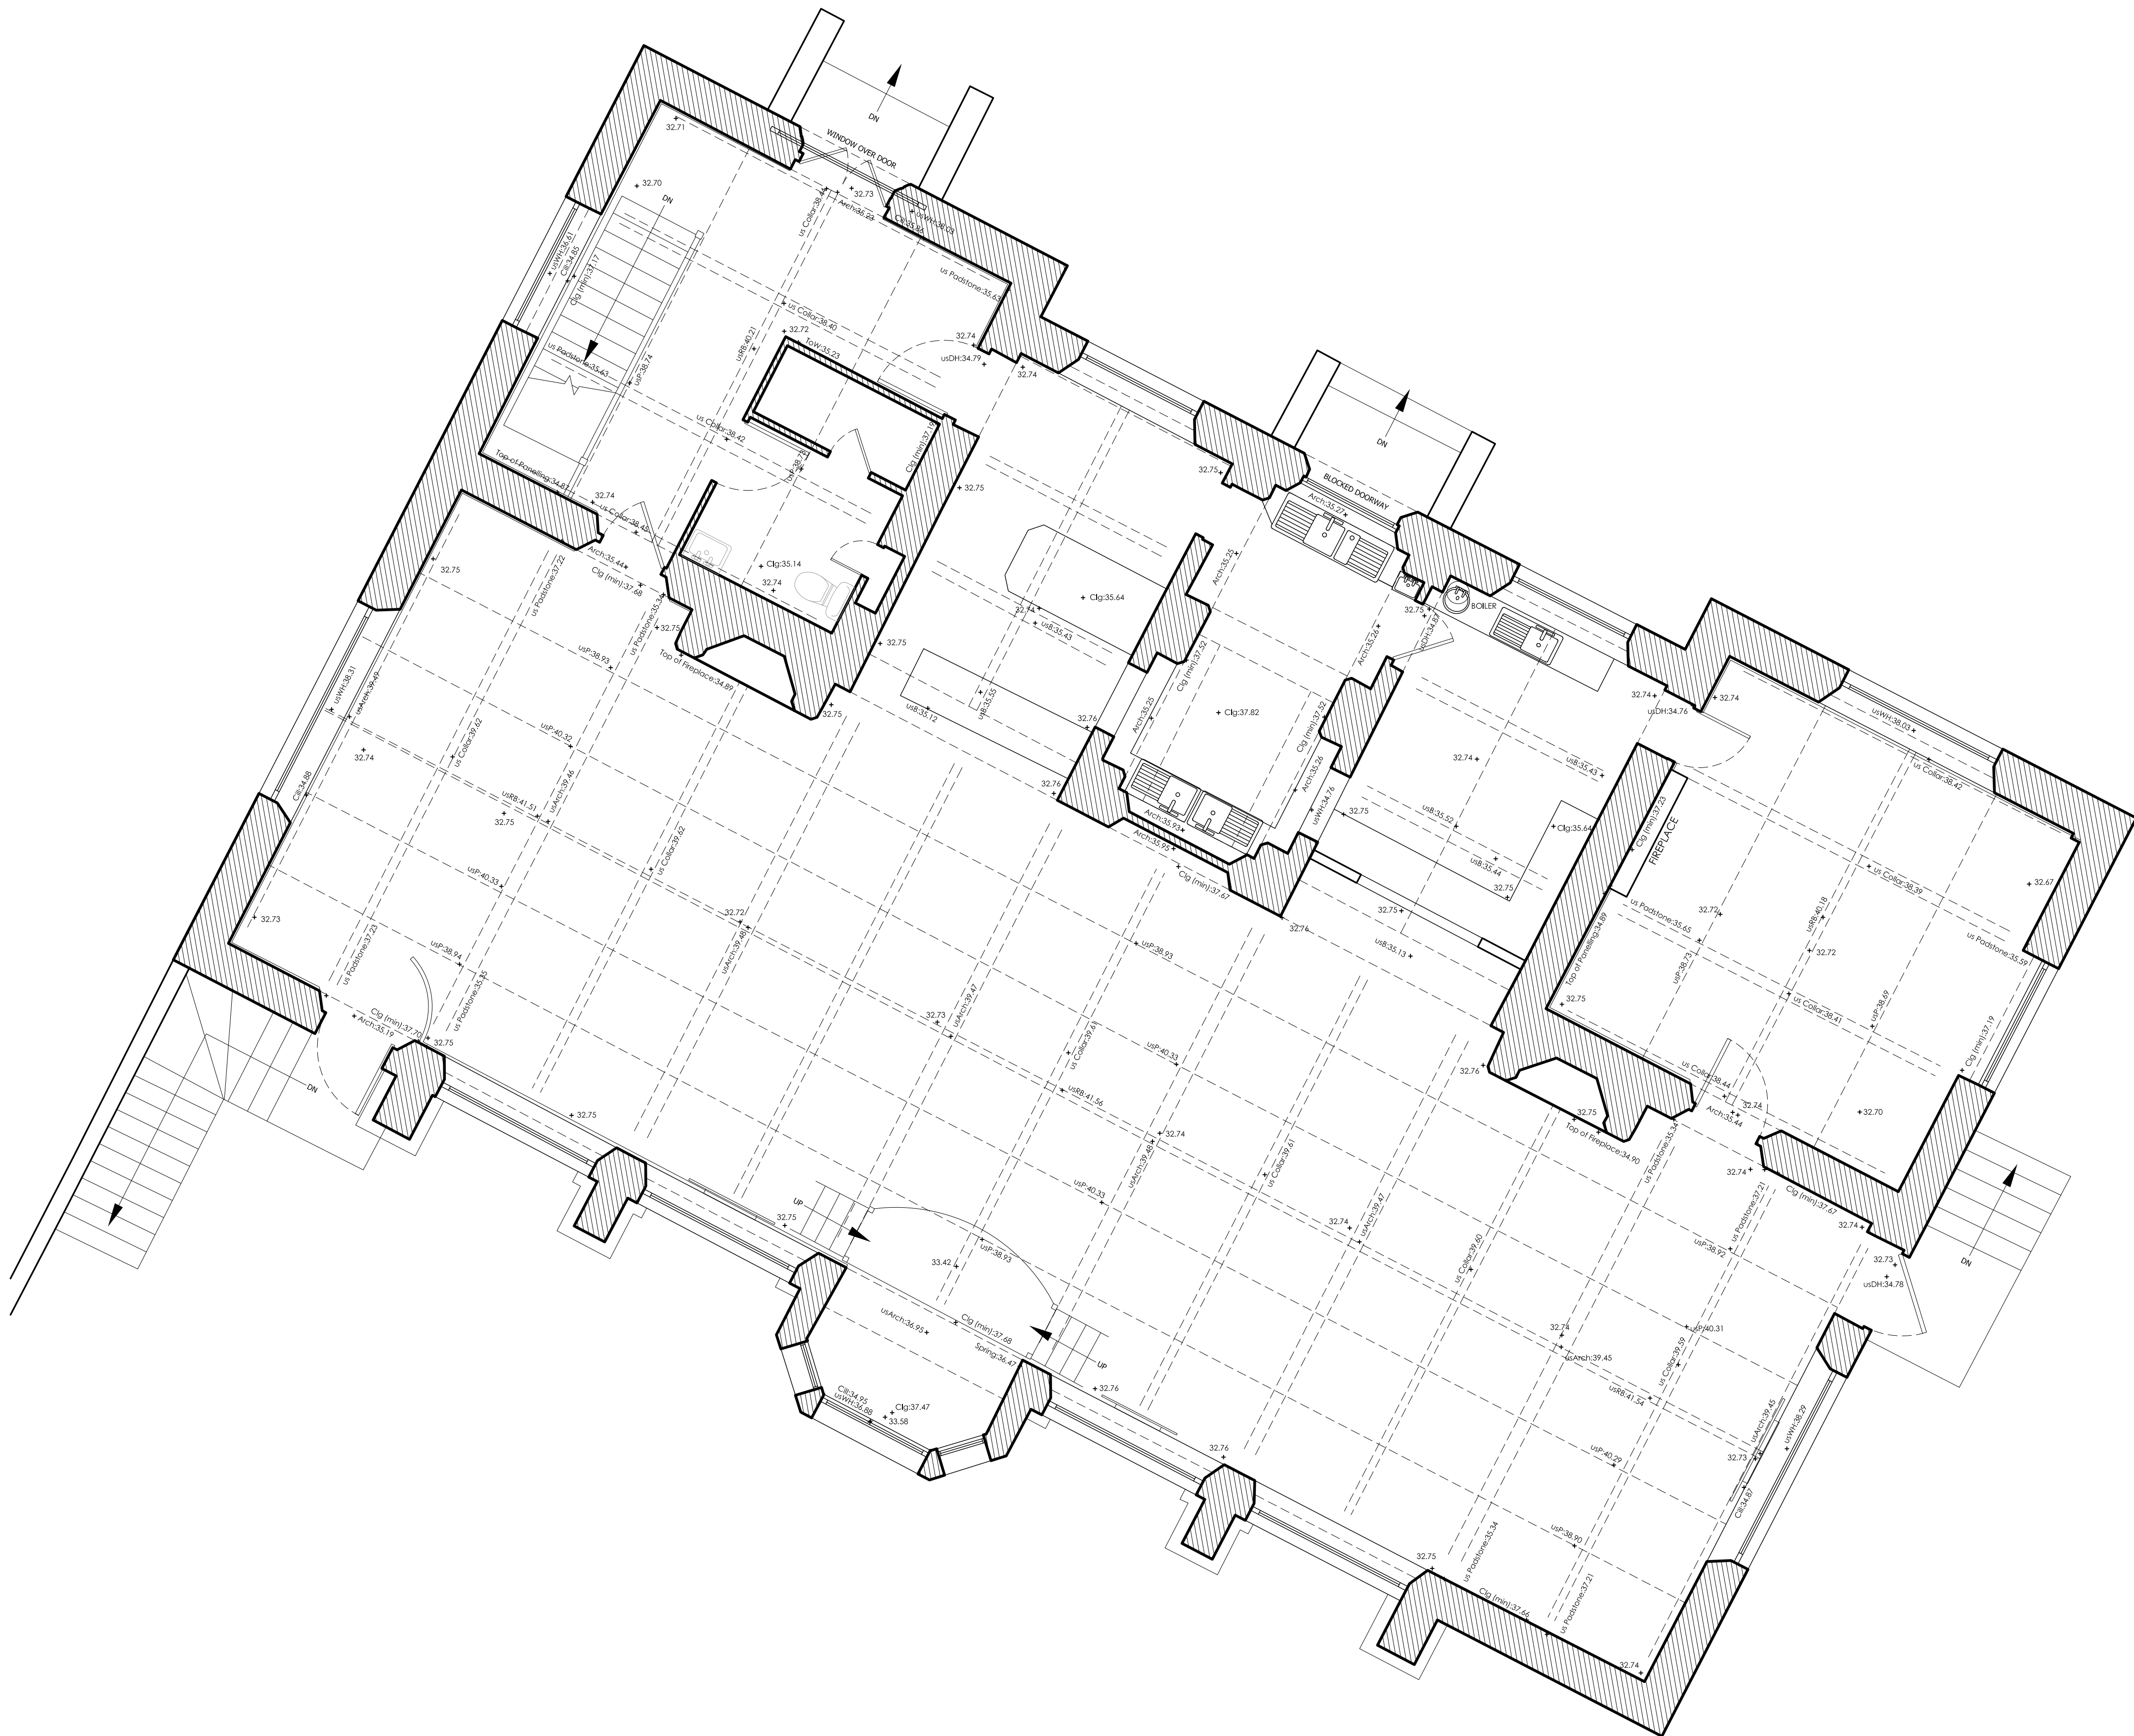

Land Development Services Ltd. own the copyright of this drawing. Their written consent must be obtained before this drawing is copied or used for any purpose other than the one for which it was supplied.

This survey has been carried out to an accuracy consistent with a presentation scale of 1:100; therefore interrogated dimensions will be within the tolerance associated with this scale. The same accuracies implied by the plotting scale are equally applicable to digital data supplied for CAD. The scale of this drawing should not be changed without permission.

Boundaries shown are not necessarily legal boundaries

Building footprints edged with a solid line have been surveyed. Where the outline is merely hatched the footprint is indicative only.

Underground services have not been traced, but any visible surface features of underground services have been located. No allowance has been made for sub-surface manholes or other chambers or voids below ground level. Any details relating to pipe sizes etc. are taken from above ground and as such will be approximate only. While every effort is made to identify all visible above-ground features, it should be noted that there may be features obscured at the time of survey.

Spot heights at edges of roads are road/gutter levels, not top of kerb unless otherwise stated.

Circled figures are heights measured from internal floor levels and are therefore unrelated to the datum.


The horizontal and vertical control of this survey is based on Ordnance Survey grid as translated from GPS co-ordinates using the OSTN02 and OSGM02 transformation as supplied by OS. We have applied a reverse scale factor to maintain true ground distances. Vertical values may differ from existing OS benchmarks in the vicinity which should be disregarded. All levels should be taken from LDS survey stations.

ARUNDEL
CATHEDRAL

ST. MARY'S HALL

Refurbishment


UPPER LEVEL PLAN
AS EXISTING

Dwg no

766/22/05

ST ANN'S GATE
ARCHITECTS LLP

The Close . Salisbury . SP1 2EB
Tel: 01722 555200
Fax: 01722 555201
e: admin@stannsgate.com
w: www.stannsgate.com

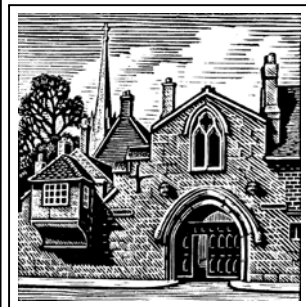

Scale:

1:50 @ A1

Date: AUGUST 2010	Drawn: DRK/MTL
-------------------	----------------

© This drawing may not be reproduced without the prior knowledge and consent of St Anns Gate Architects LLP