ARUNDEL DISTRICT COUNCIL ARS1391/L

0 1 2 3 4 5

Metres

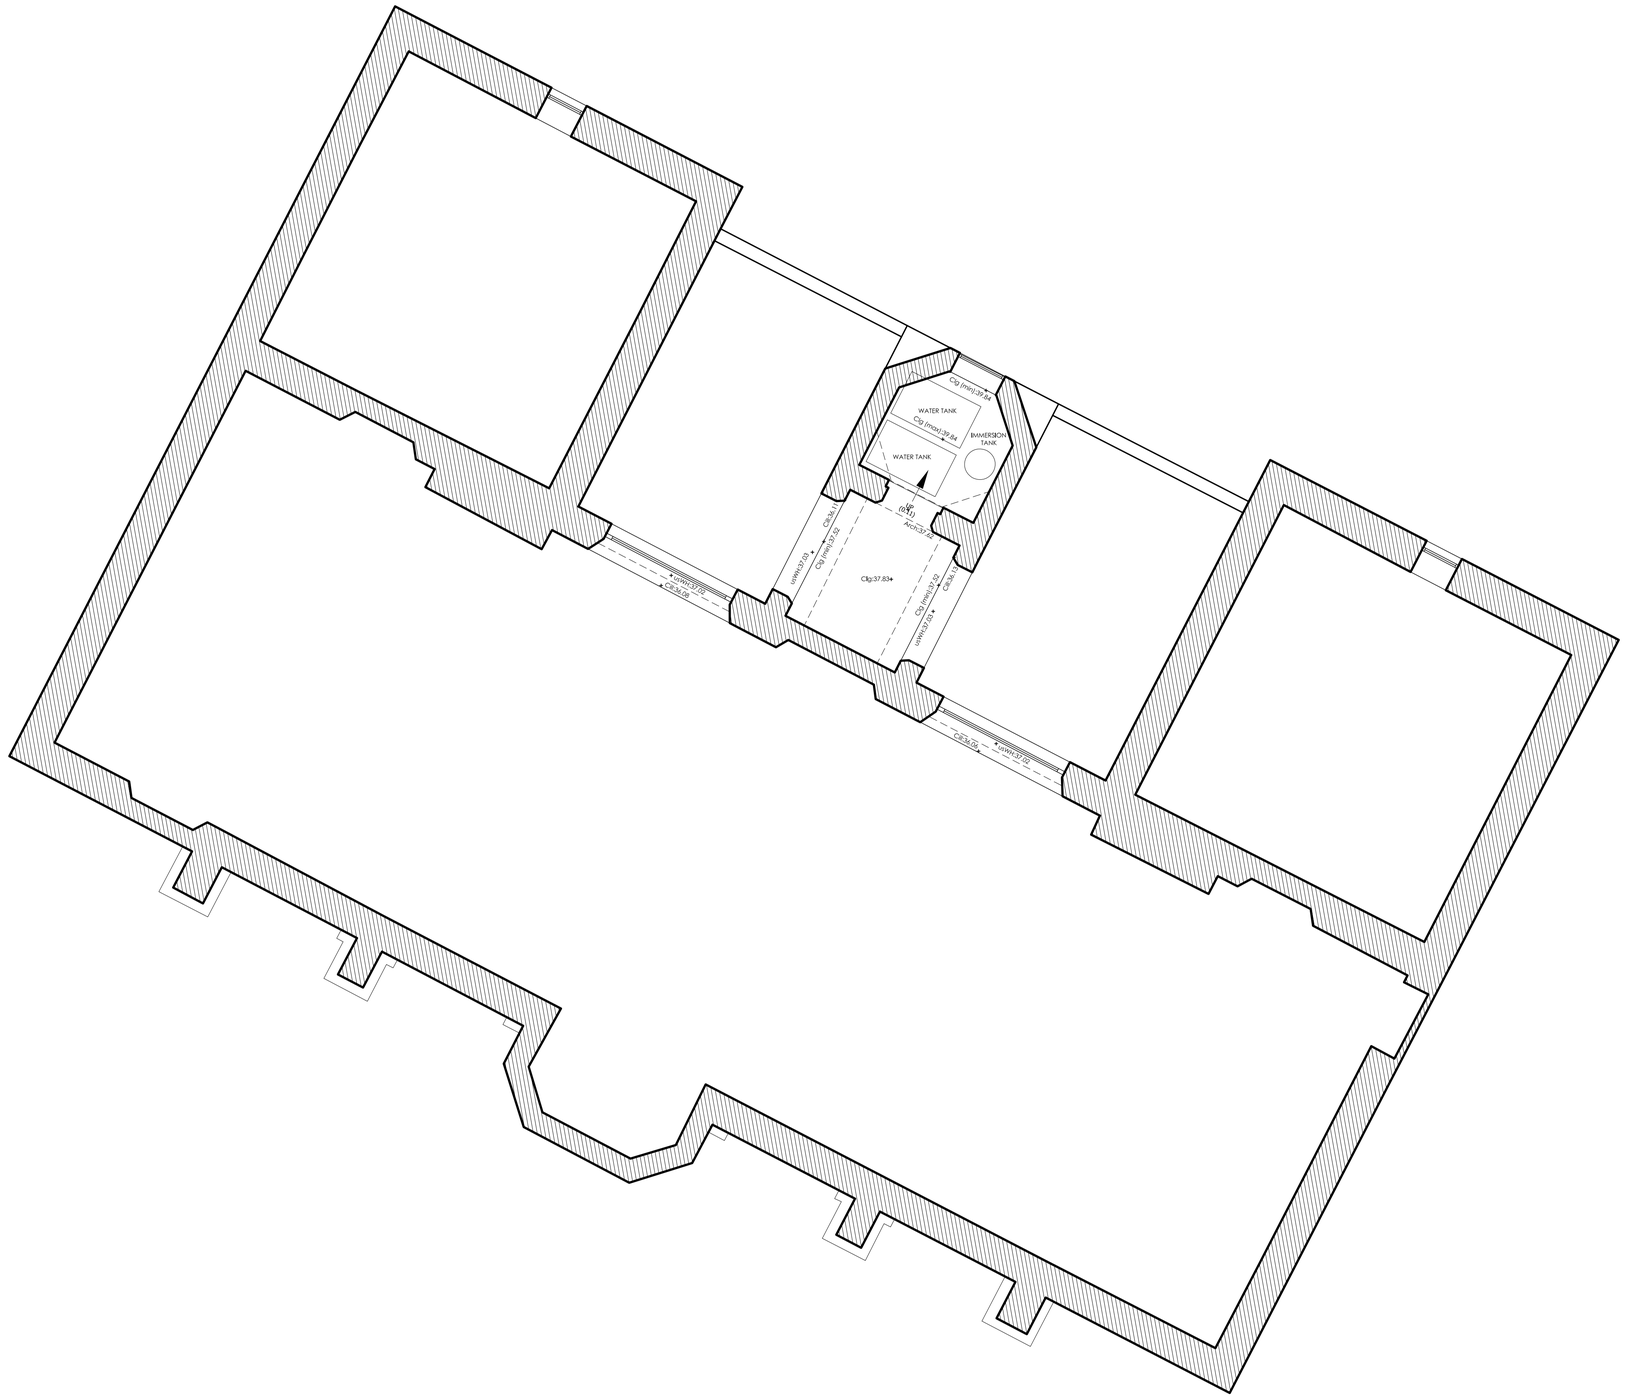

N

Notes:

Land Development Services Ltd. own the copyright of this drawing. Their written consent must be obtained before this drawing is copied or used for any purpose other than the one for which it was supplied.

This survey has been carried out to an accuracy consistent with a presentation scale of 1:100; therefore interrogated dimensions will be within the tolerance associated with this scale. The same accuracies implied by the plotting scale are equally applicable to digital data supplied for CAD. The scale of this drawing should not be changed without permission.

Boundaries shown are not necessarily legal boundaries.

Building footprints edged with a solid line have been surveyed. Where the outline is merely hatched the footprint is indicative only.

Underground services have not been traced, but any visible surface features of underground services have been located. No allowance has been made for sub-surface manholes or other chambers or voides below ground level. Any details relating to pipe sizes etc. are taken from above ground and as such will be approximate only. While every effort is made to identify all visible above-ground features, it should be noted that there may be features obscured at the time of survey.

Spot heights at edges of roads are road/gutter levels, not top of kerb unless otherwise stated.

Trees have been shown diagrammatically (i.e. circular), however, their true shape in plan will be different.

Circled figures are heights measured from internal floor levels and are therefore unrelated to the datum.

LEGEND:

AV	Air Vent
BB	Bollrka Beacon
BOL	Bollard
CATV	Cable TV Covey
CH	Gll to Head Level
CL	Covey Level
CNC	Concave
DK	Drop Kerb
DPC	Damp Proof Course
EP	Electricity Pole
ER	Earthing Rod
FB	Flowing Bed
FC	Floor to Gll Level
FFL	Finished Floor Level
FH	Fire Hydrant
FL	Flood Light
FS	Flagstaff
GL	Ground Level
GP	Gate Post
GV	Gas Valve
GY	Gully
IC	Inspection Covey
ICBT	BT Covey
IC-E	Electricity Covey
IC-G	Gas Covey
IC-TL	Traffic Light Covey
ICW	Water Covey
IL	Invert Level
LP	Lamp Post
MH	Manhole
MHFW	Manhole - Foul Water
MHSW	Manhole - Surface Water
MP	Marker Post
MS	Mile Stone
OSBM	OS Bench Mark
RE	Rodding Eye
RS	Road Sign
RWP	Rainwater Pipe
SC	Stop Cock
SP	Sign Post
SV	Stop Valve
SVP	Soil & Vent Pipe
Thr	Threshold Level
TL	Traffic Lights
ToF	Top of Fence
ToH	Top of Hedge
ToW	Top of Wall
ToWP	Top of Wallplate
TP	Telegraph Pole
TS	Tree Stump
UNK	Unknown Species
uvArch	Underside of Arch
uvB	Underside of Beam
uvC	Underside of Gll
uvDH	Underside of Doorhead
uvF	Underside of Fascia
uvFB	Underside of Floorboards
uvJ	Underside of Joists
uvP	Underside of Purlin
uvR	Underside of Ridge
uvRB	Underside of Relgehoard
uvRSJ	Underside of Rolled-Steel Joist
uvT	Underside of Tiles
uvWH	Underside of Winchorthead
uvWP	Underside of Wallplate
UTL	Unable to lift MH covey
WM	Water Meter
WP	Waste Pipe
WV	Water Valve

FENCES:

AIF	Angle Iron Fence
BWF	Bodied Wire Fence
CBF	Close Boarded Fence
CIF	Corrugated Iron Fence
CLF	Chainlink Fence
IR	Iron Railings
LL	Larch Lap Fence
OBF	Open Boarded Fence
P&R	Post & Rail Fence
P&W	Post & Wire Fence
PR	Retaining Wall
(CP/SP/TP)	(Concrete Post/Steel Post/Timber Post)

The horizontal and vertical control of this survey is based on Ordnance Survey grid as translated from GPS co-ordinates using the OSTN02 and OSGM02 transformation as supplied by OS. We have applied a reverse scale factor to maintain true ground distances. Vertical values may differ from existing OS benchmarks in the vicinity which should be disregarded. All levels should be taken from LDS survey stations.

GENERAL NOTES

SCALING OFF THIS DRAWING SHOULD NOT BE RELIED UPON
Use Marked dimensions where shown.
Site measurements should be taken to ensure accuracy
NEW WORK OR ANY EXISTING WORK AFFECTED IS SHOWN HATCHED ON DRAWINGS.
This drawing to be read in conjunction with Structural Engineer's Calculations.
Check Dimensions prior to construction or offsite fabrication.
Please inform Architect or Drawing Originator of any discrepancy immediately.

Drawing taken from LDS Survey 9939-MB3

LDS Land Development Services

Apothecary House, Fowler's Road,
Salisbury, Wilts. SP1 2QU
Tel: 01722 338232 | Fax: 01722 331932
E-Mail: peter@lds-survey.co.uk

15 Moor Road, Broadstone, Poole,
Dorset. BH18 8AZ
Tel: 01202 602506 | Fax: 01202 658557
E-Mail: mervyn@lds-survey.co.uk

www.lds-survey.co.uk
LAND, CIVIL ENGINEERING & MEASURED BUILDING SURVEYORS SINCE 1969

RICS THE SURVEY ASSOCIATION

Revisions:

ARUNDEL CATHEDRAL

ST. MARY'S HALL Refurbishment

ROOF VOID LEVEL PLAN AS EXISTING

Dwg no.
766/22/06

Rev.

ST ANN'S GATE ARCHITECTS LLP
The Close . Salisbury . SP1 2EB
Tel: 01722 555200
Fax: 01722 555201
e: admin@stannsgate.com
w: www.stannsgate.com

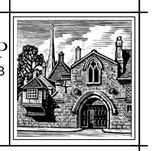

Scale:
1:50 @ A1

Date:
AUGUST 2010

Drawn:
DRK/MTL

This drawing may not be reproduced without the prior knowledge and consent of St Anns Gate Architects LLP