



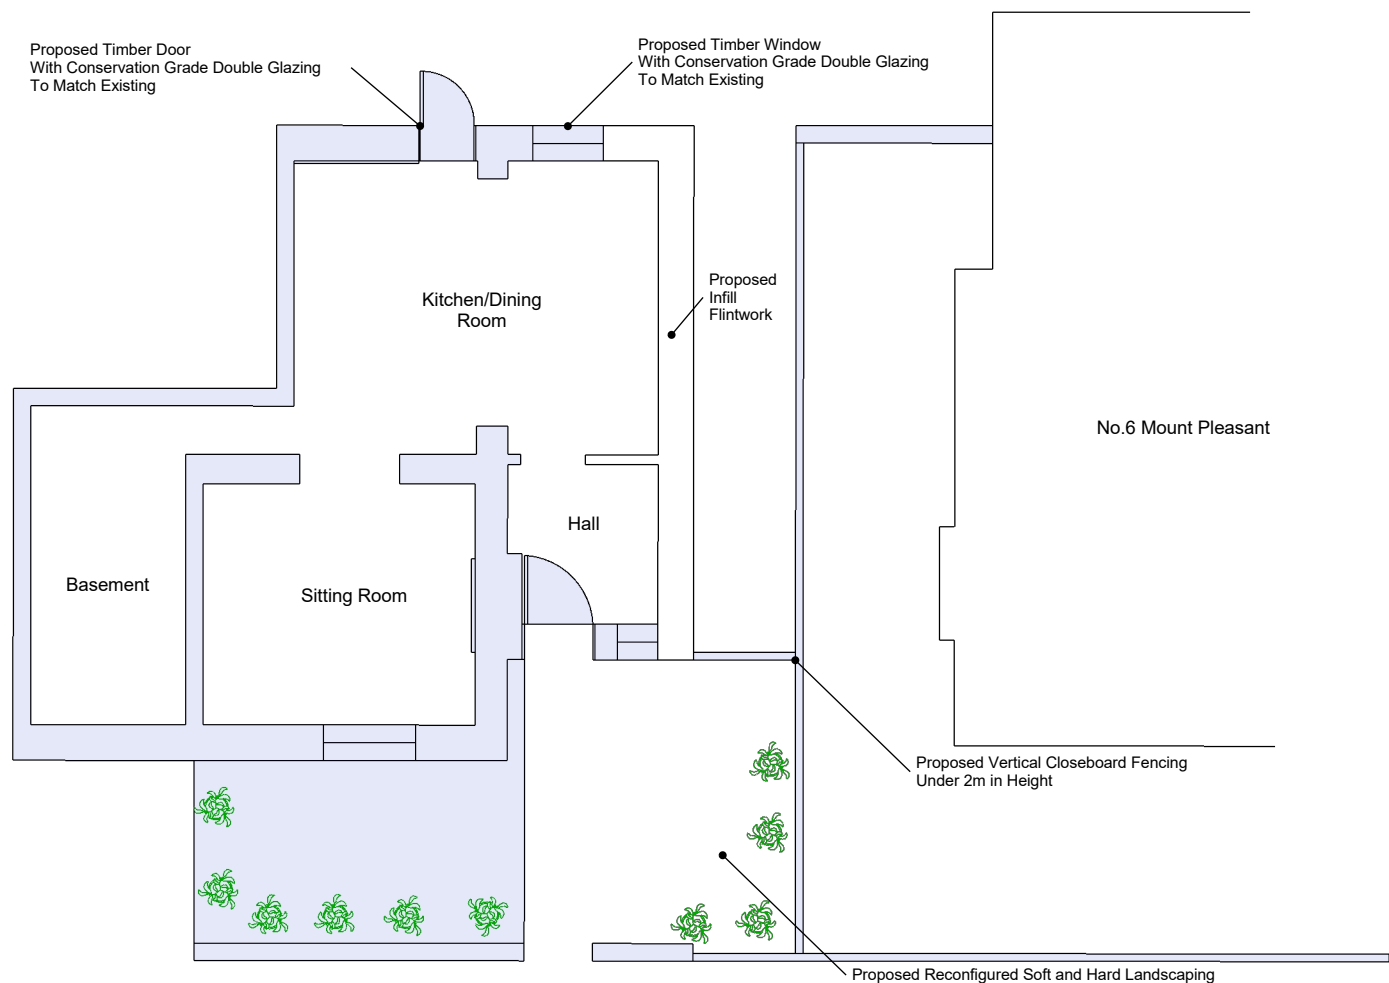

GROUND FLOOR LAYOUT

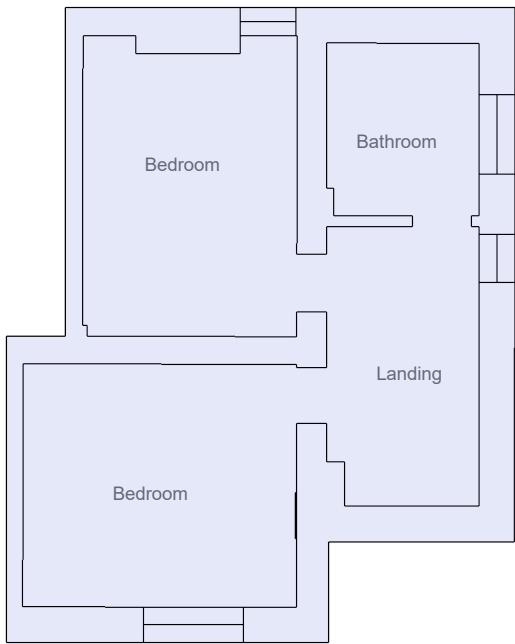

FIRST FLOOR LAYOUT

NOTES

- 1. Do not scale from this drawing except for planning purposes. Use figured dimensions only.
- 2. All dimensions are in metres (m)
- 3. All dimensions must be checked on site prior to the commencement of work.
- 4. Where applicable this drawing is to be read in conjunction with other consultants' drawings.
- 5. All work should be carried out in accordance with the current Building Regulations
- 6. Shadows and trees on elevation are for illustrative purposes only.
- 7. This drawing is the copyright of Taigh Consulting Ltd.
- 8. Any discrepancies should be reported to Taigh Consulting Ltd.

Rev.	Date	Amendment

TAIGH
CONSULTING

Project

No.8 Mount Pleasant
Arundel
West Sussex
BN18 9BD

Drawing	Scale
PROPOSED FLOOR PLANS	1:100 @A3

Date	Drawn	Checked
January 2022	ARD	

Job Number	Drawing Number	Rev.
	1	