



BI-FOLDING DOOR PROFILE INFORMATION


Dimensions

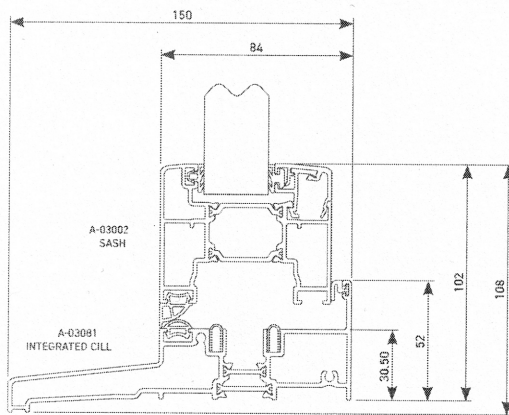


Integrated cill with sash profile

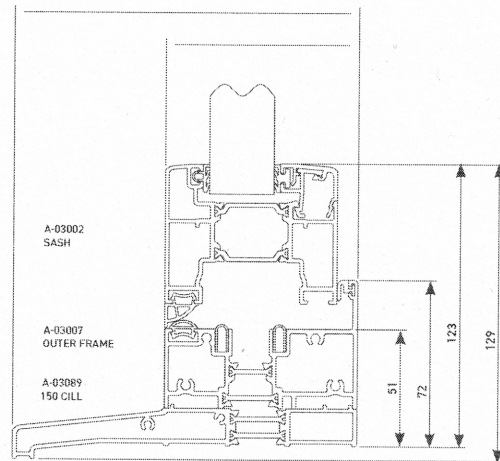


150mm cill with outer frame & sash profile

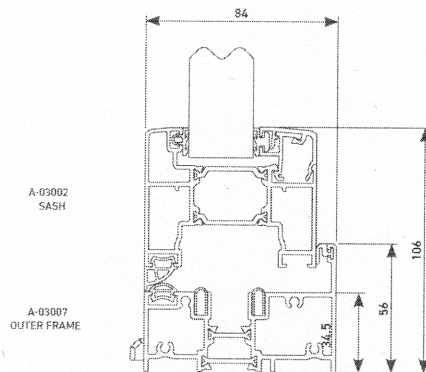


Standard outer frame with face drain

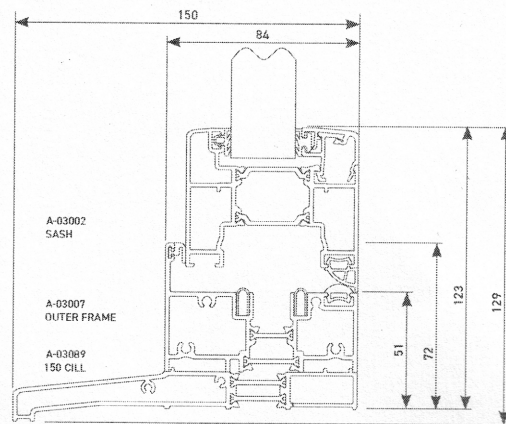


150mm cill with outer frame & sash profile - Open in

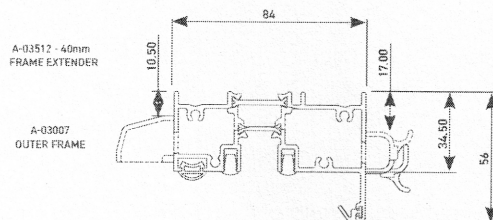


Standard open out outer frame with trickle vent

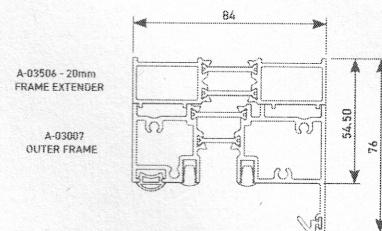


Standard outer frame with 20mm extender

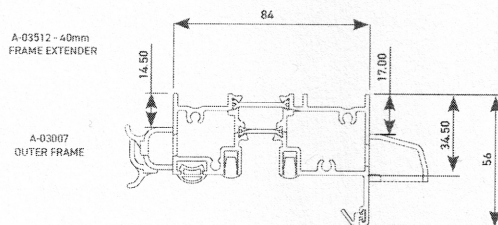

Standard open in outer frame with trickle vent

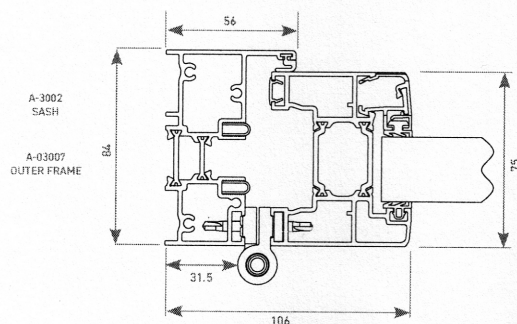

Outer frame and sash profile with hinge

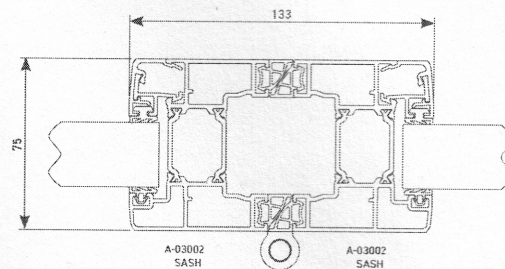

Sash to sash