
ARUN DISTRICT COUNCIL:AB/120/07/L 02/08/2007

ARUN DISTRICT COUNCIL
No. AB 120 07 L
Received 31/8/07

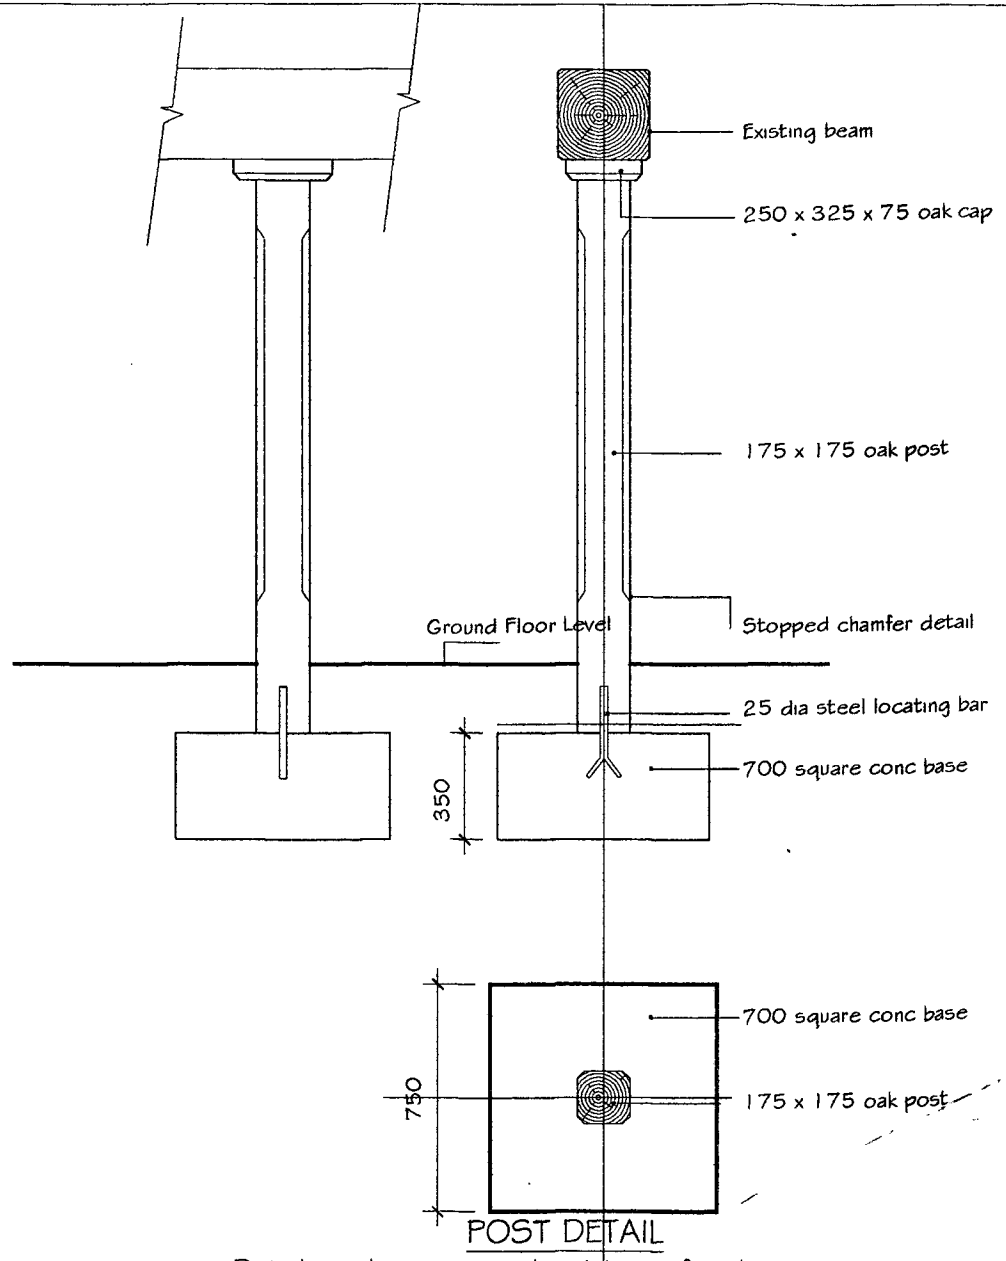

POST DETAIL

Details and sizes are subject to confirmation by engineers calcs.

Client: Phoenix Arundel Ltd, 51 High Street, Arundel	Job: DETAILS Site: 51 HIGH STREET ARUNDEL	Date: February 2007 Revision	Dwg No. SCH.03 Scale: 1:25