


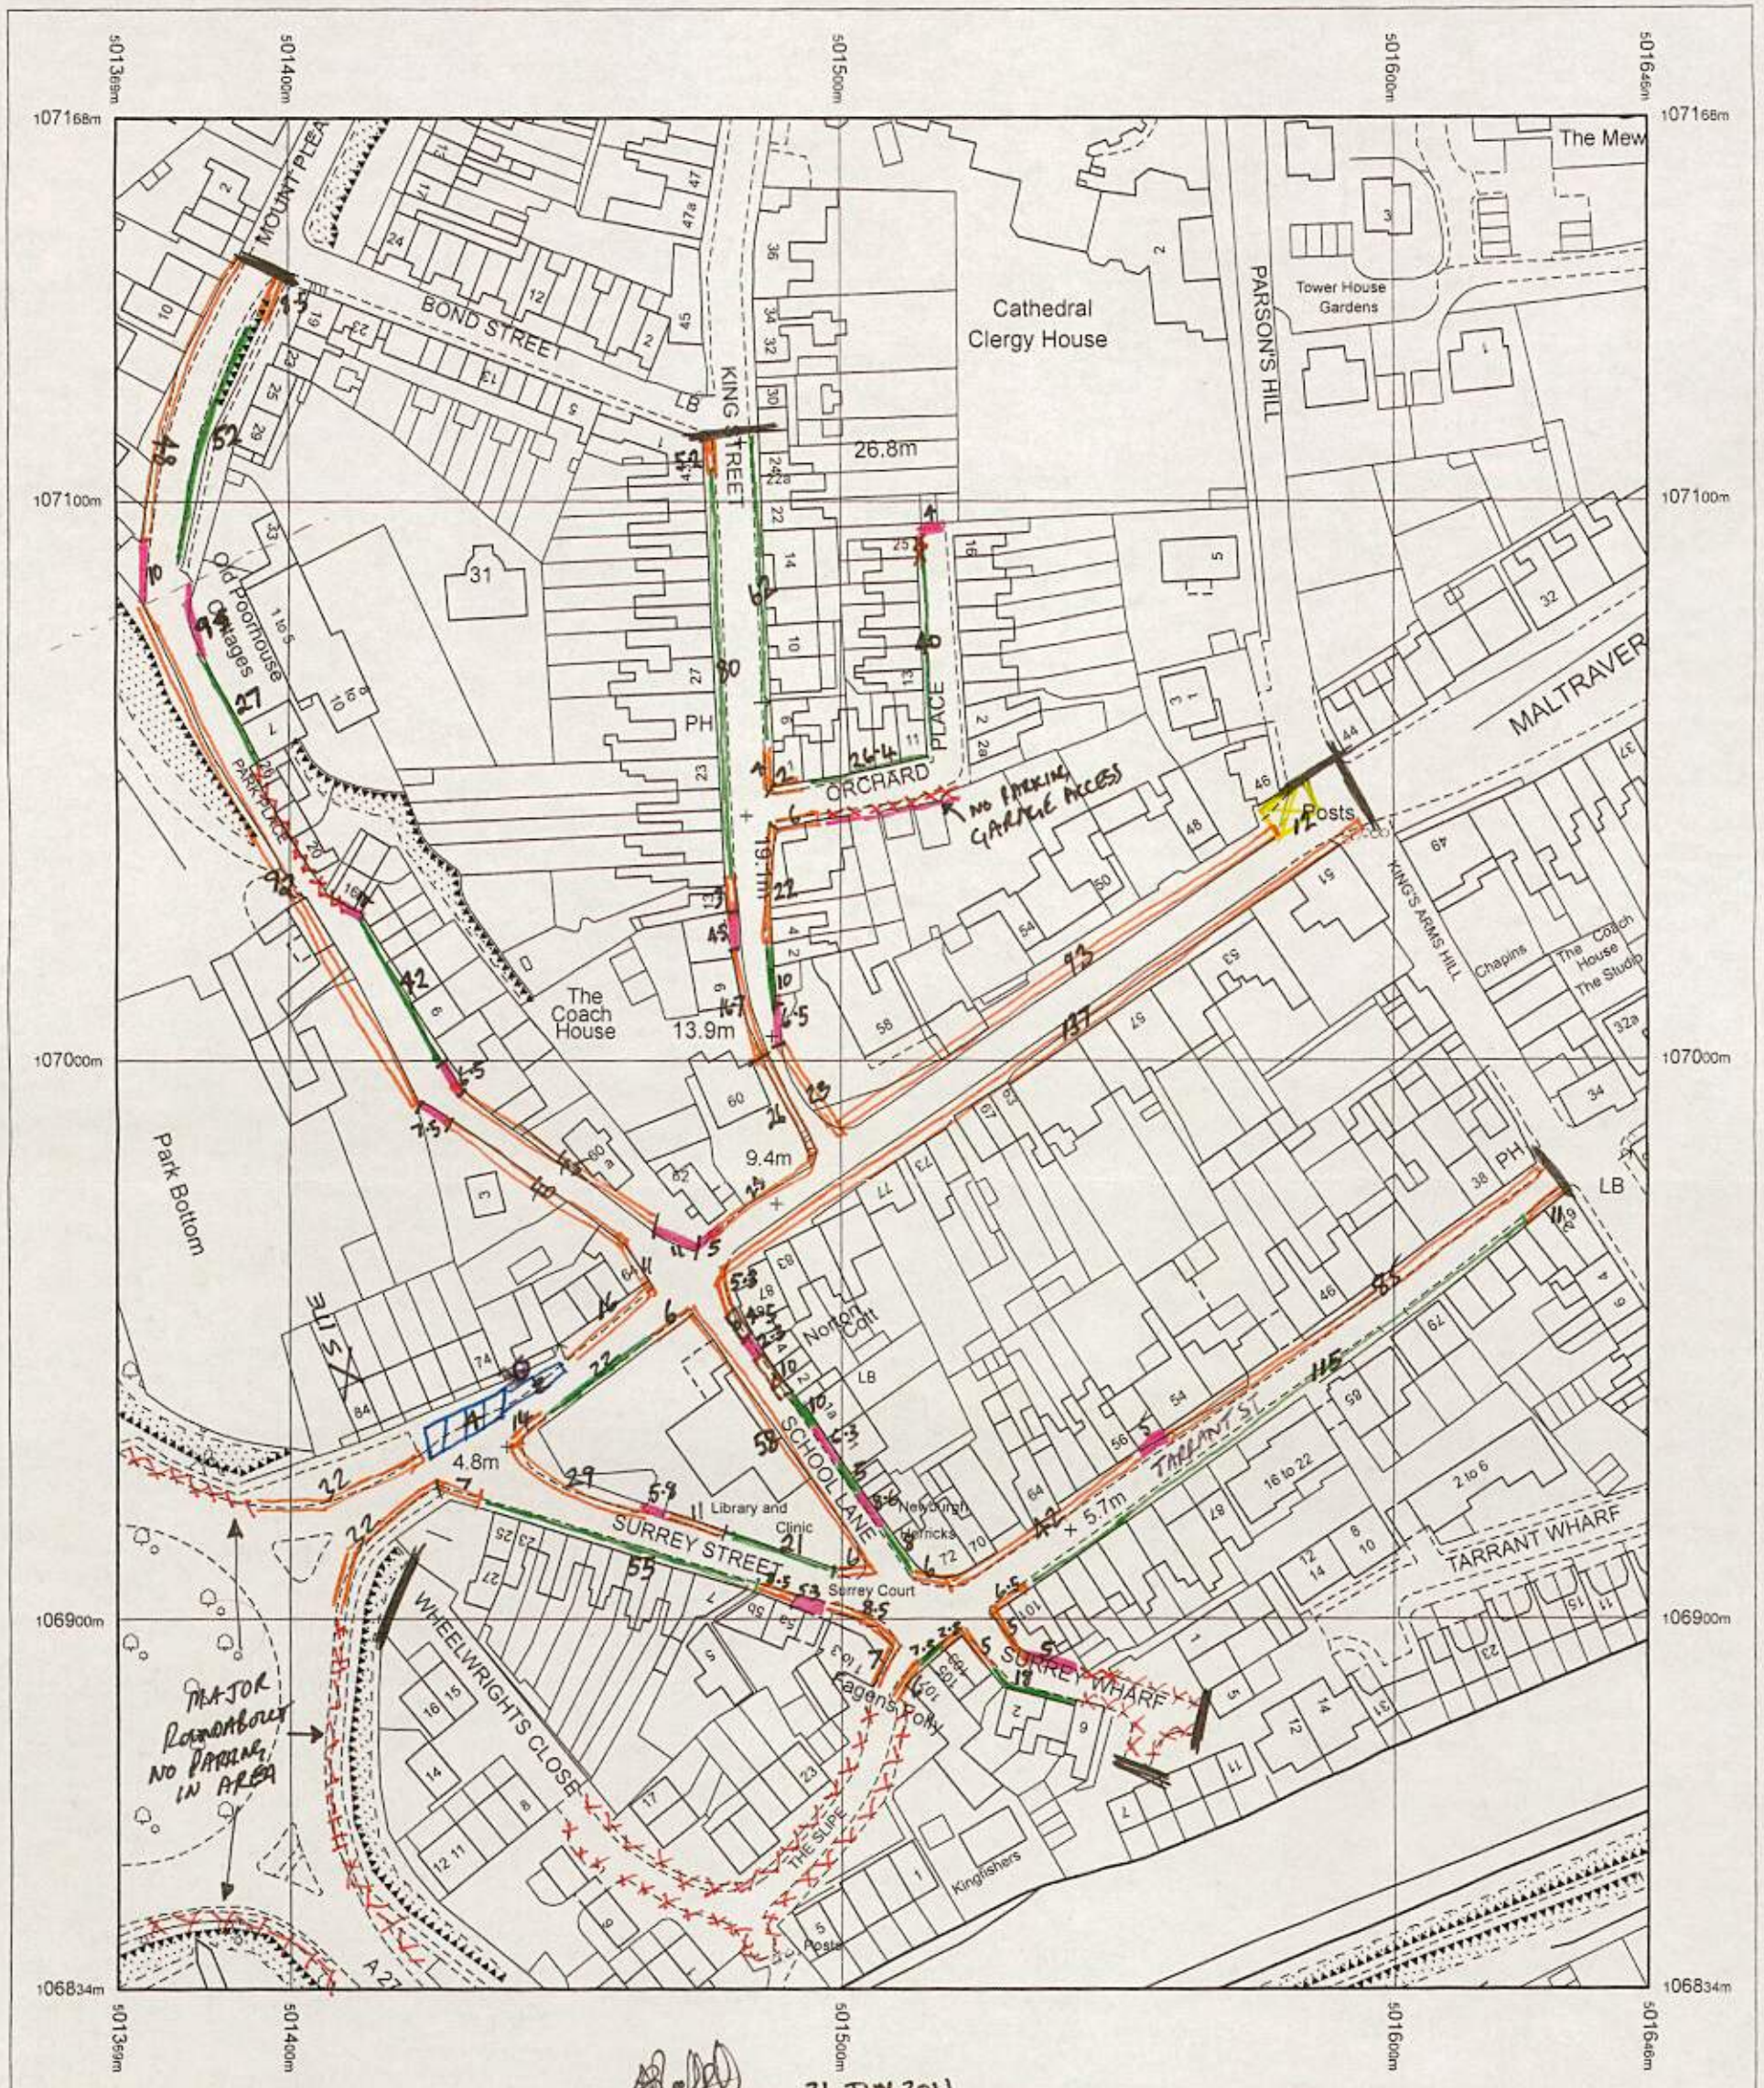

*(TSUK)*

21 JUN 2011

200 m "walkway" from Site Survey, "Lambeth Methodology".

KEY TO MAP

Produced 19.07.2011 from the Ordnance Survey National Geographic Database and incorporating surveyed revision available at this date. © Crown Copyright 2011.


Reproduction in whole or part is prohibited without the prior permission of Ordnance Survey.

Ordnance Survey, the OS Symbol and OS Sitemap are registered trademarks of Ordnance Survey, the national mapping agency of Great Britain.

The representation of a road, track or path is no evidence of a right of way.

The representation of features as lines is no evidence of a property boundary.

Part or all of this OS Sitemap is enlarged from mapping produced at one or more of the following scales: 1:1250, 1:2500, 1:10000.

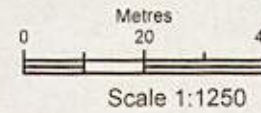

Supplied by: Hussey Knights  
Serial number: 00273300  
Centre coordinates: 501507.25 107001

Further information can be found on the OS Sitemap Information leaflet or the Ordnance Survey web site: [www.ordnancesurvey.co.uk](http://www.ordnancesurvey.co.uk)

NOTES:  
THE SLIP & WHEELWRIGHT CLOSE  
This Area is deemed Residential Parking only  
There are PARKING Enforcement signs in the area.

- 13 CAR PARKING BAYS (and number of spaces)
- unrestricted Kerb Parking
- X Keep Clear
- D Disabled spaces
- Drop Down / Crossover / Access
- Double Yellow Lines
- XXXX - no Parking - too narrow dictates single side parking on other side of road generally.