

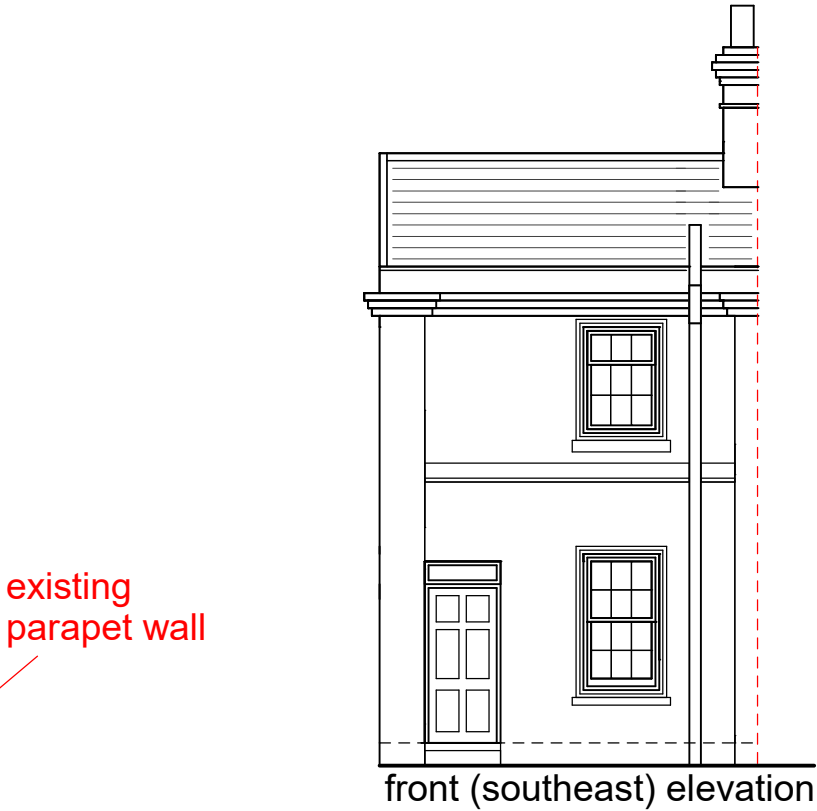
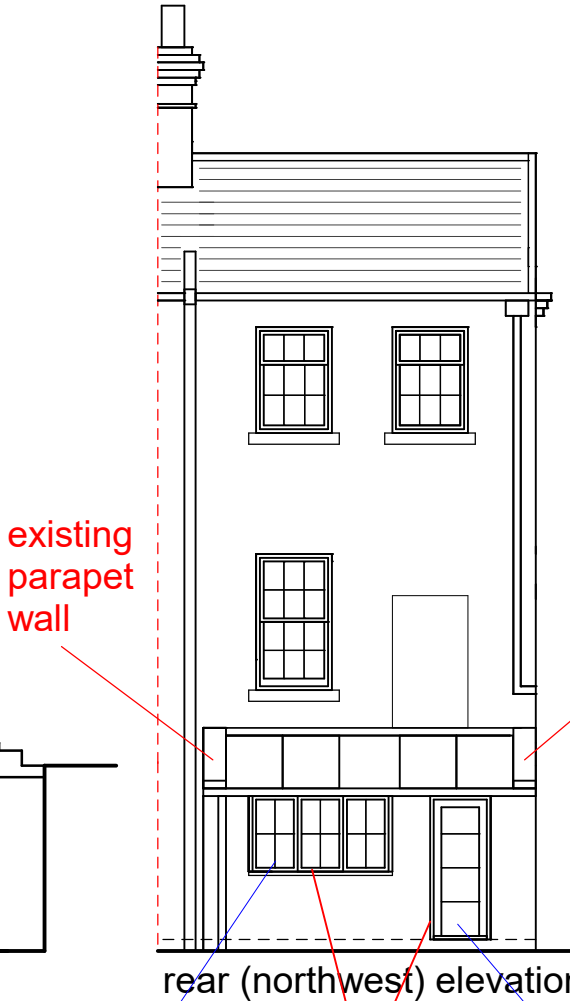


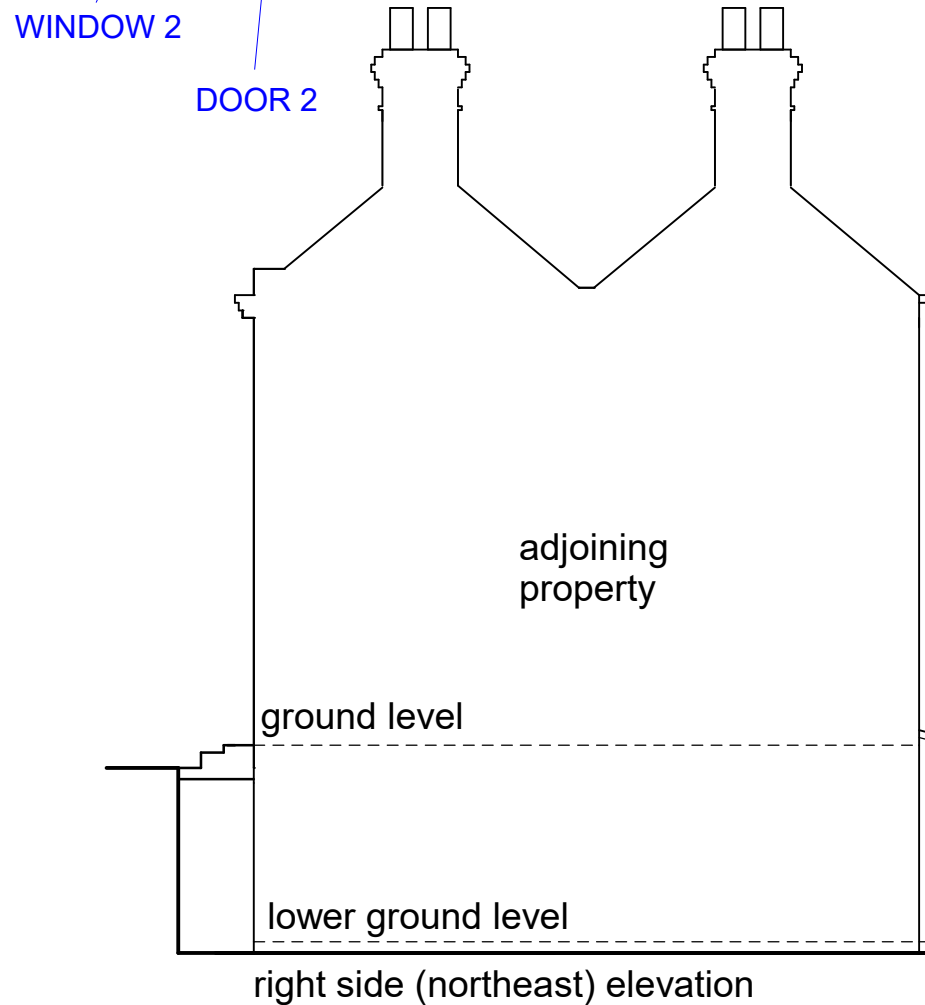

PROPOSED REPLACEMENT OF EXISTING CONSERVATORY
ROOF AND FRAMES inc REMOVAL OF PART BRICKWORK
no alteration to existing footprint or hgt to eaves or hgt to ridge
(width 4.41m, projection 2.73m, hgt to eaves 2.15m, hgt to ridge 2.95m
existing walls to remain , front window to now be one window (removal of
brickwork required) all new window / door frames to be black aluminium,
double glazed, clear glazing, roof material glass , black aluminium rafters
black upvc guttering & downpipe, drainage to link to existing
note-boundary treatments to remain same

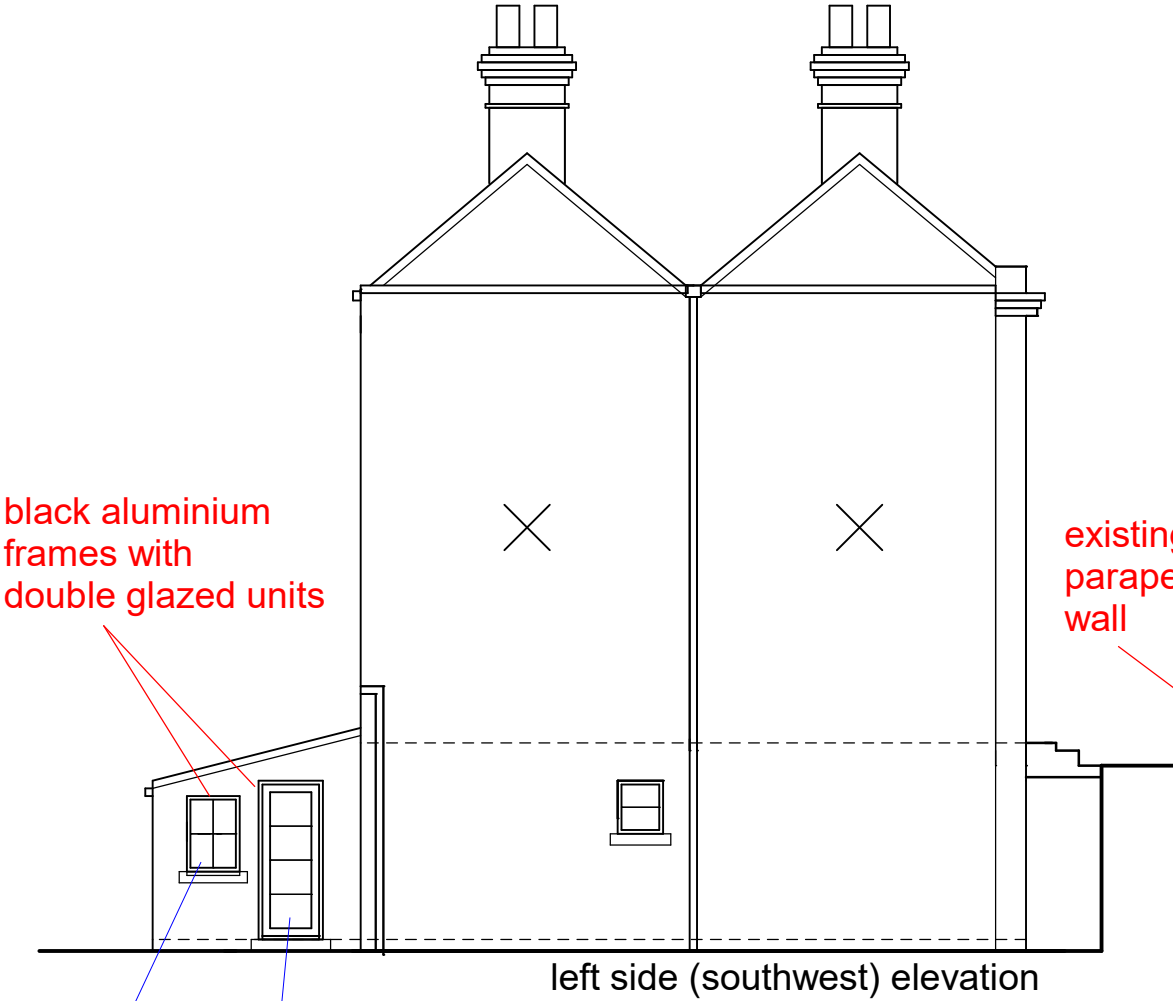