






black aluminium frames (powder coating RAL 9004)
28mm double glazed unit 4-20-4
clear glass
astragal bar 25mm (spacers to double glazed unit)

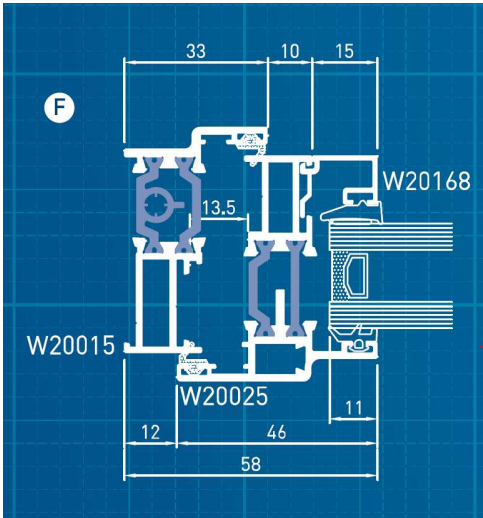


profile details

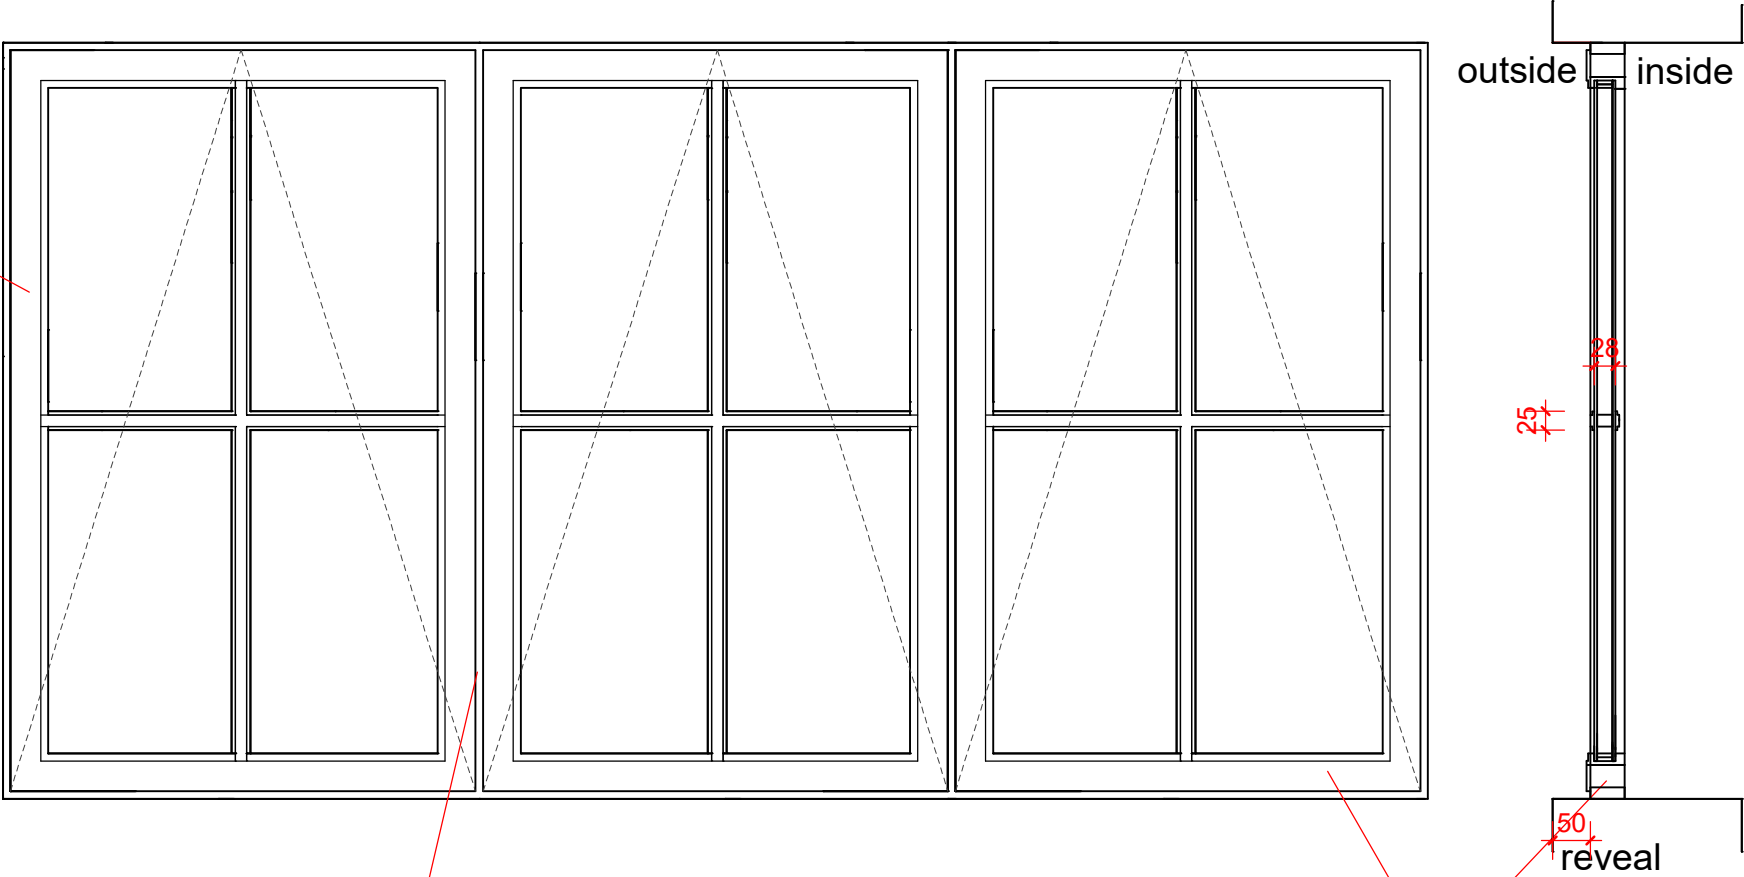

WINDOW 1
(front elevation)

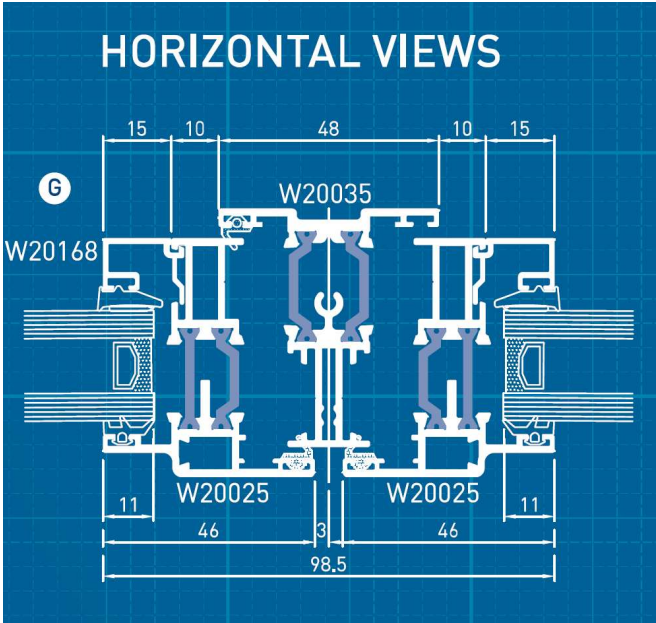


profile details

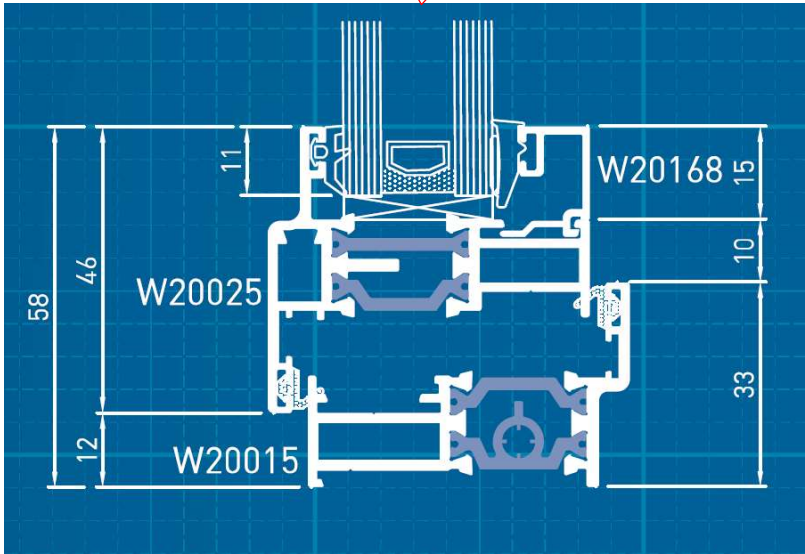



profile details




black aluminium frames (powder coating RAL 9004)
28mm double glazed unit 4-20-4
clear glass
astragal bar 25mm (spacers to double glazed unit)

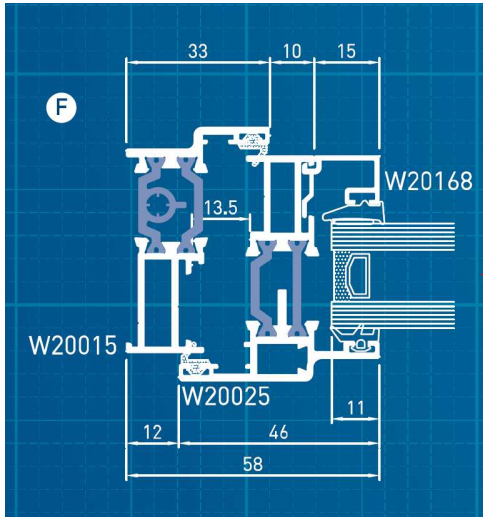

profile details

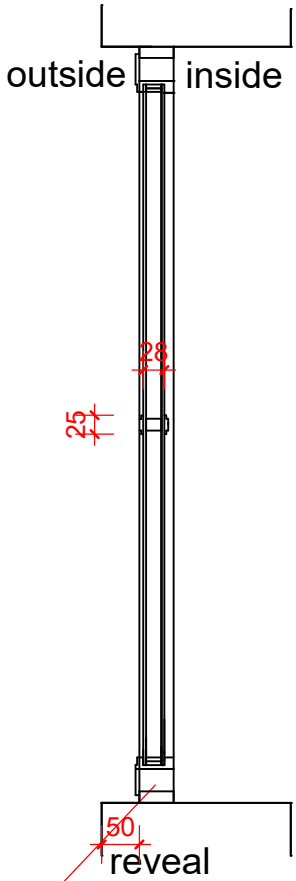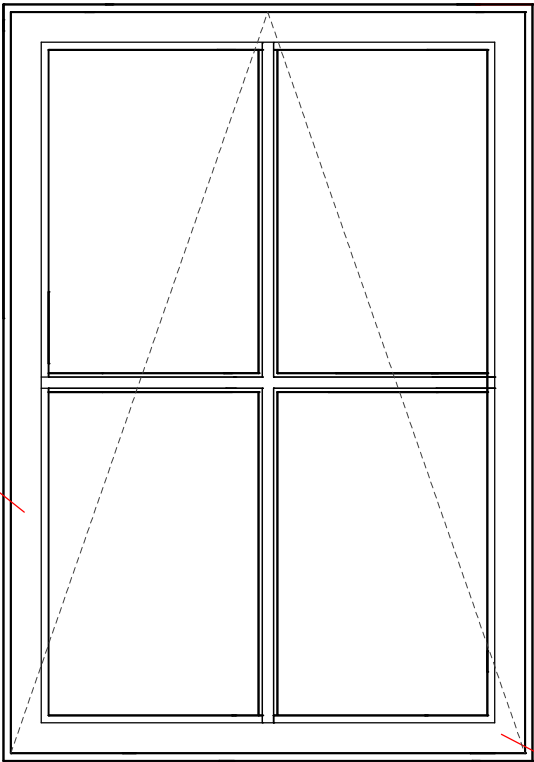

WINDOW 2
(side elevation)

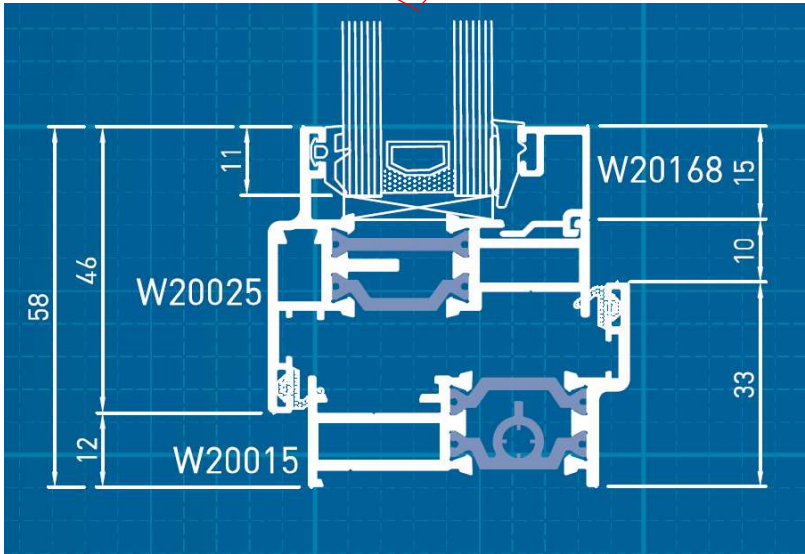


profile details


profile details




- black aluminium frames (powder coating RAL 9004)
- 28mm double glazed unit 4-20-4
- clear glass
- both doors to open outwards
- astragal bar 25mm (internal spacers to unit)

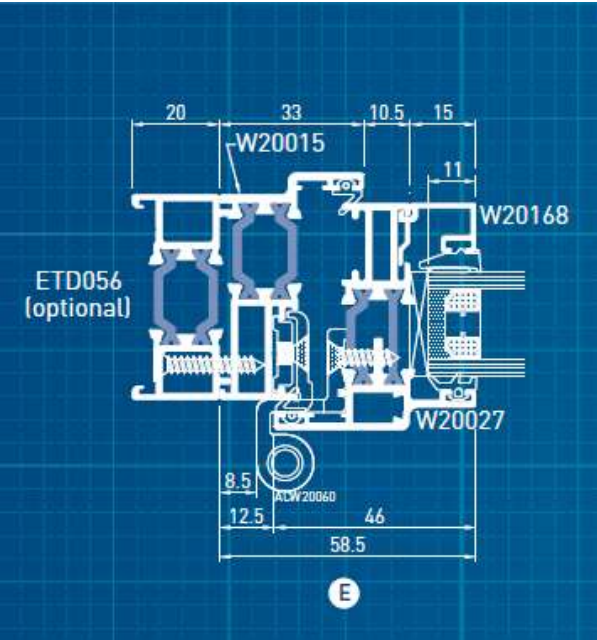


profile details

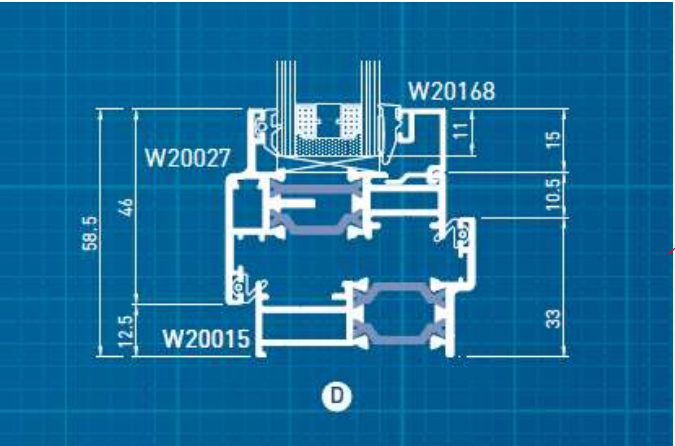

profile details

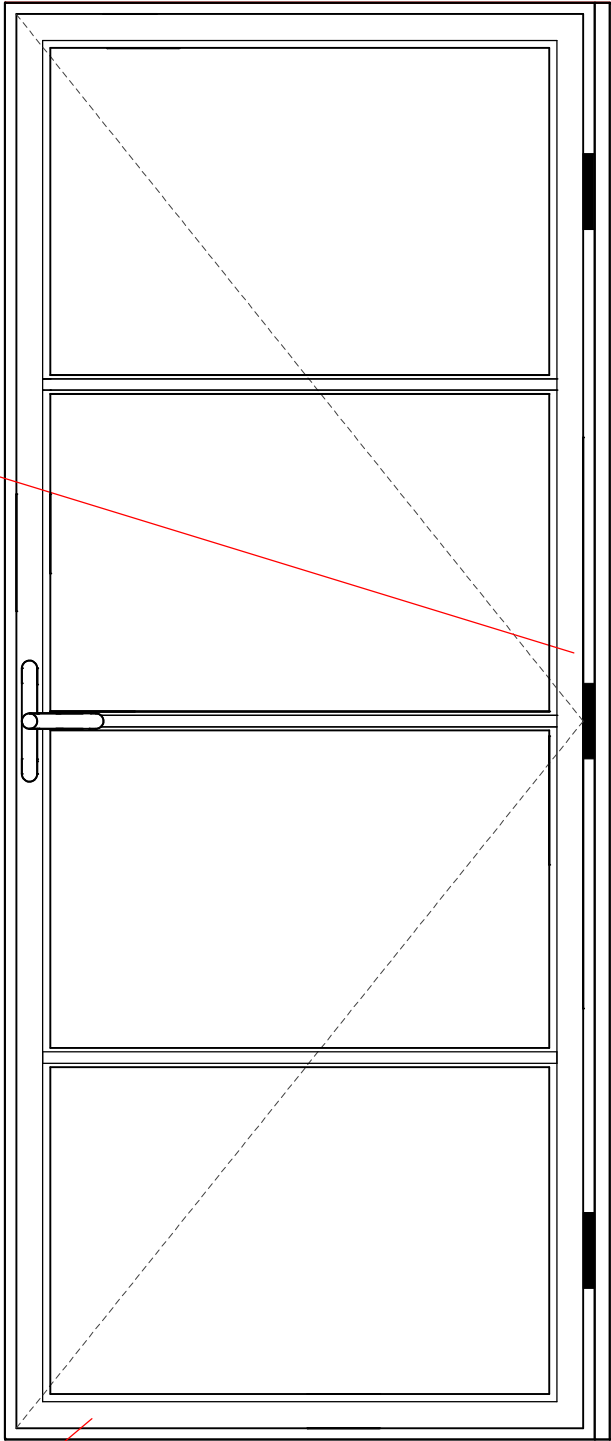

DOOR 1
(front elevation)

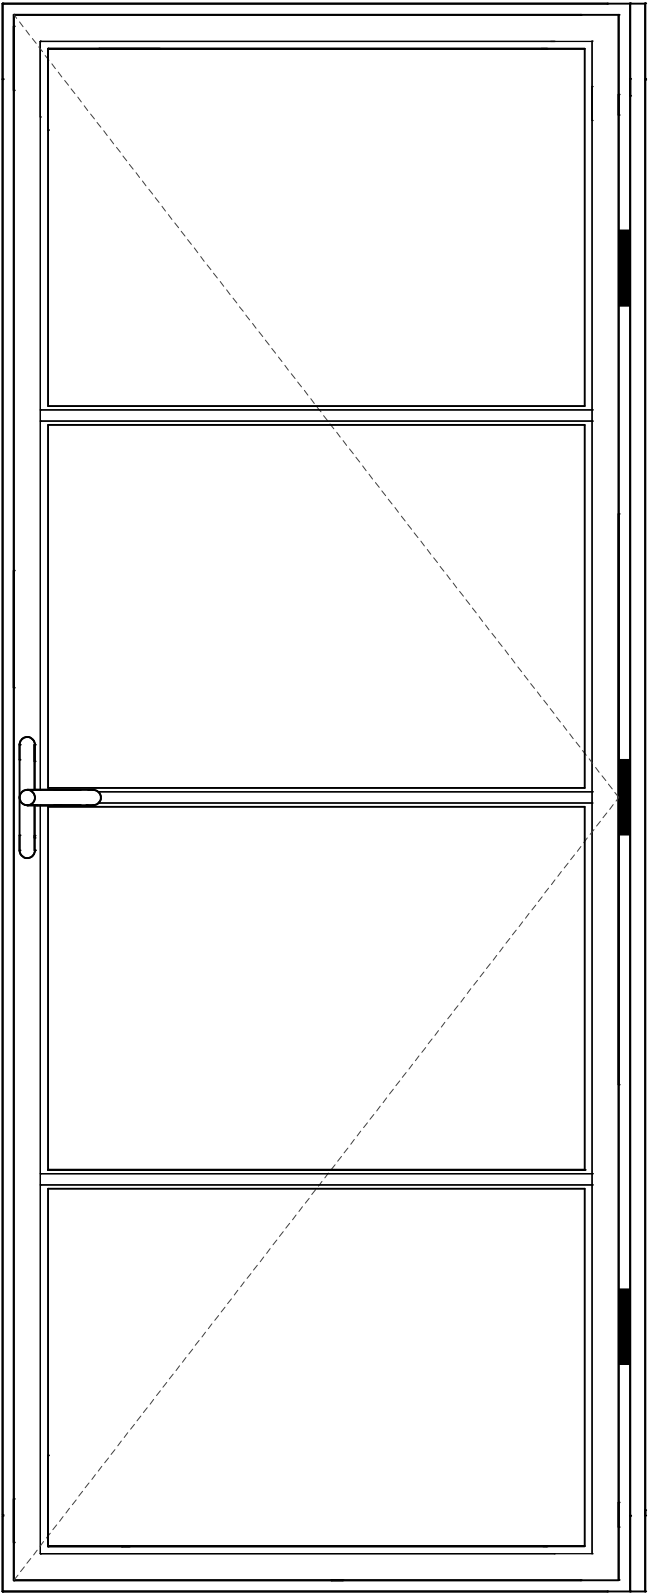

DOOR 2
(side elevation)

