

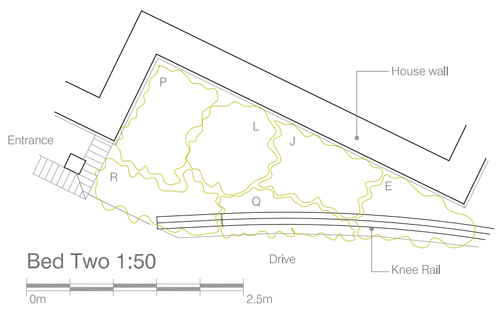


Bed Two 1:50

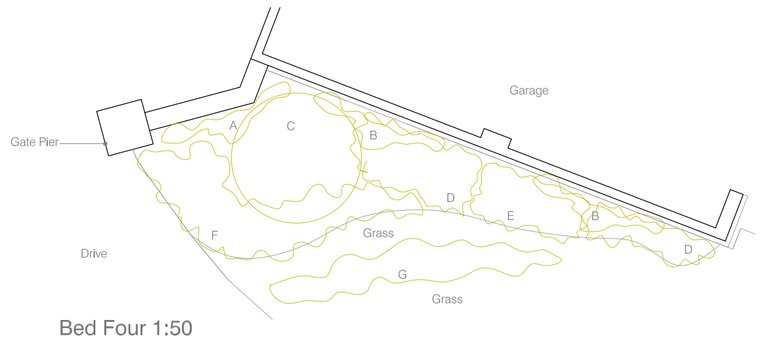


Bed Four 1:50

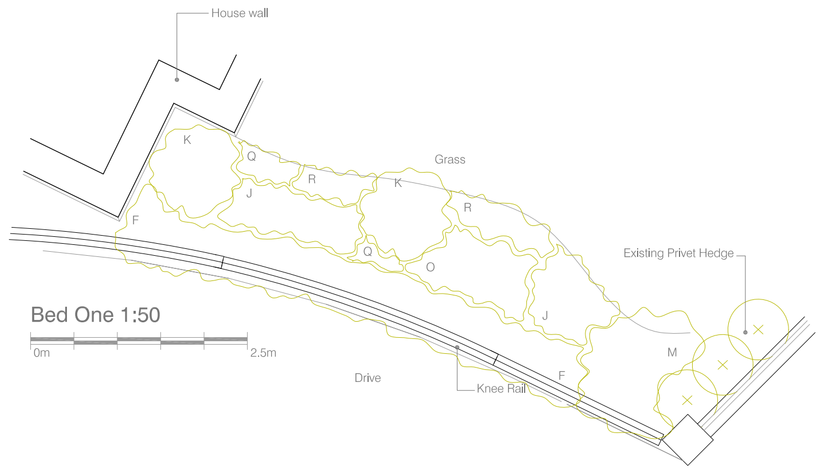


Bed One 1:50




Bed Three 1:50

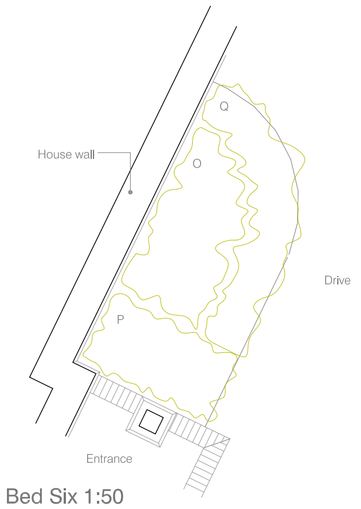


Bed Six 1:50

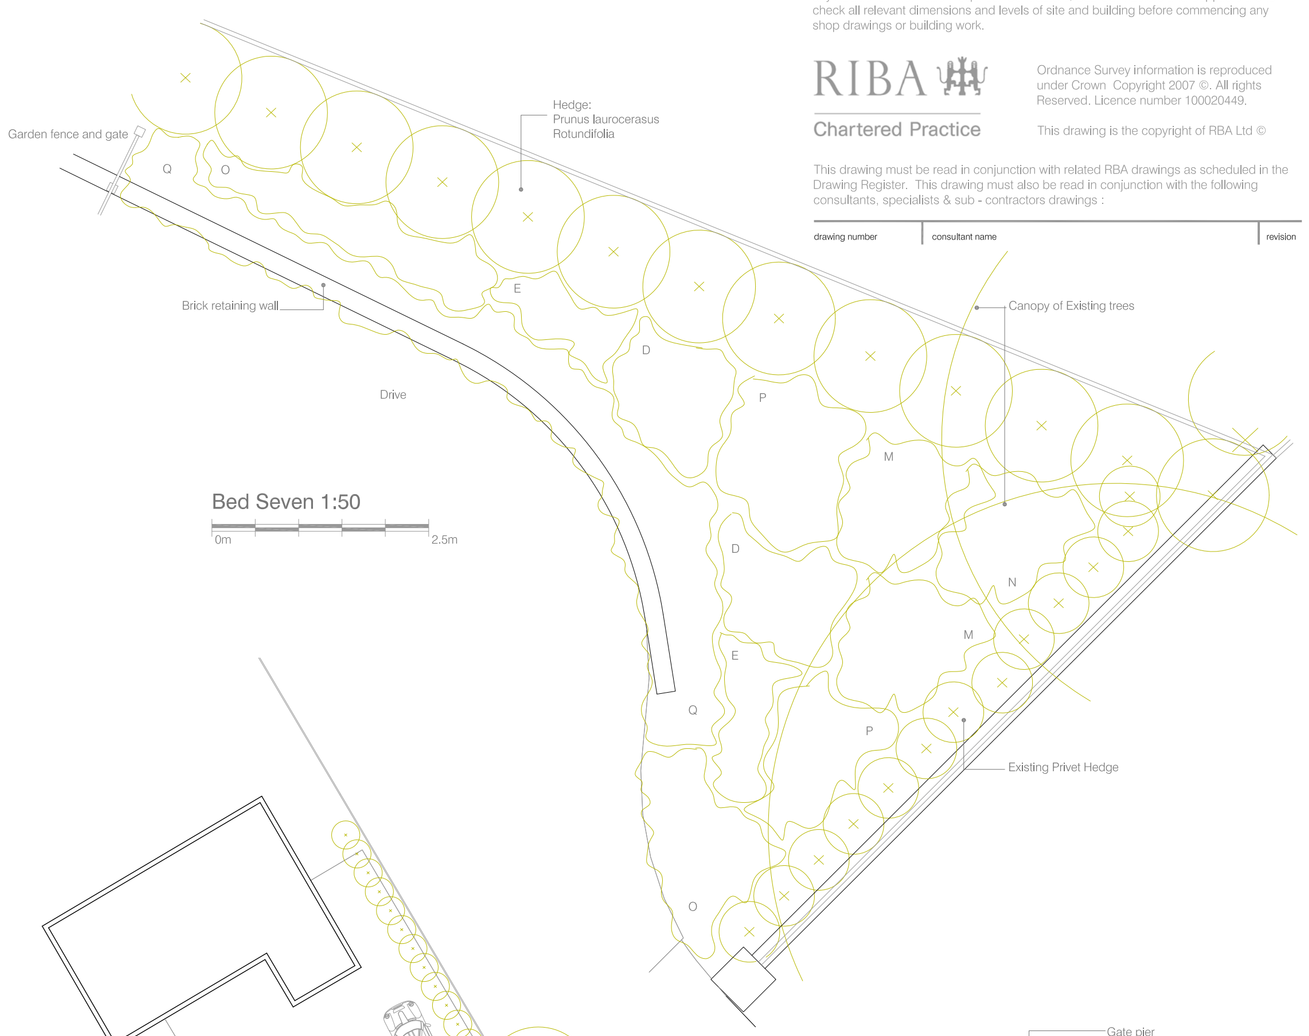

Bed Seven 1:50

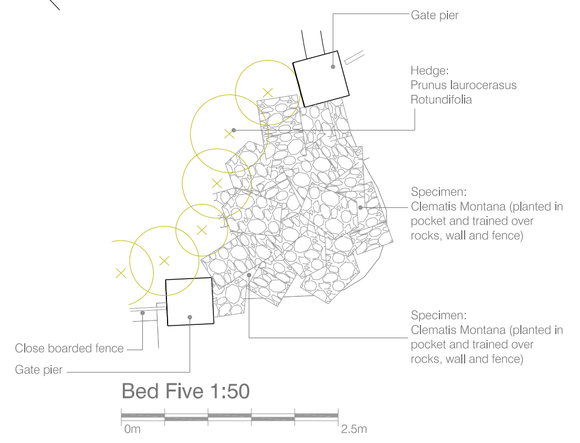

Bed Five 1:50

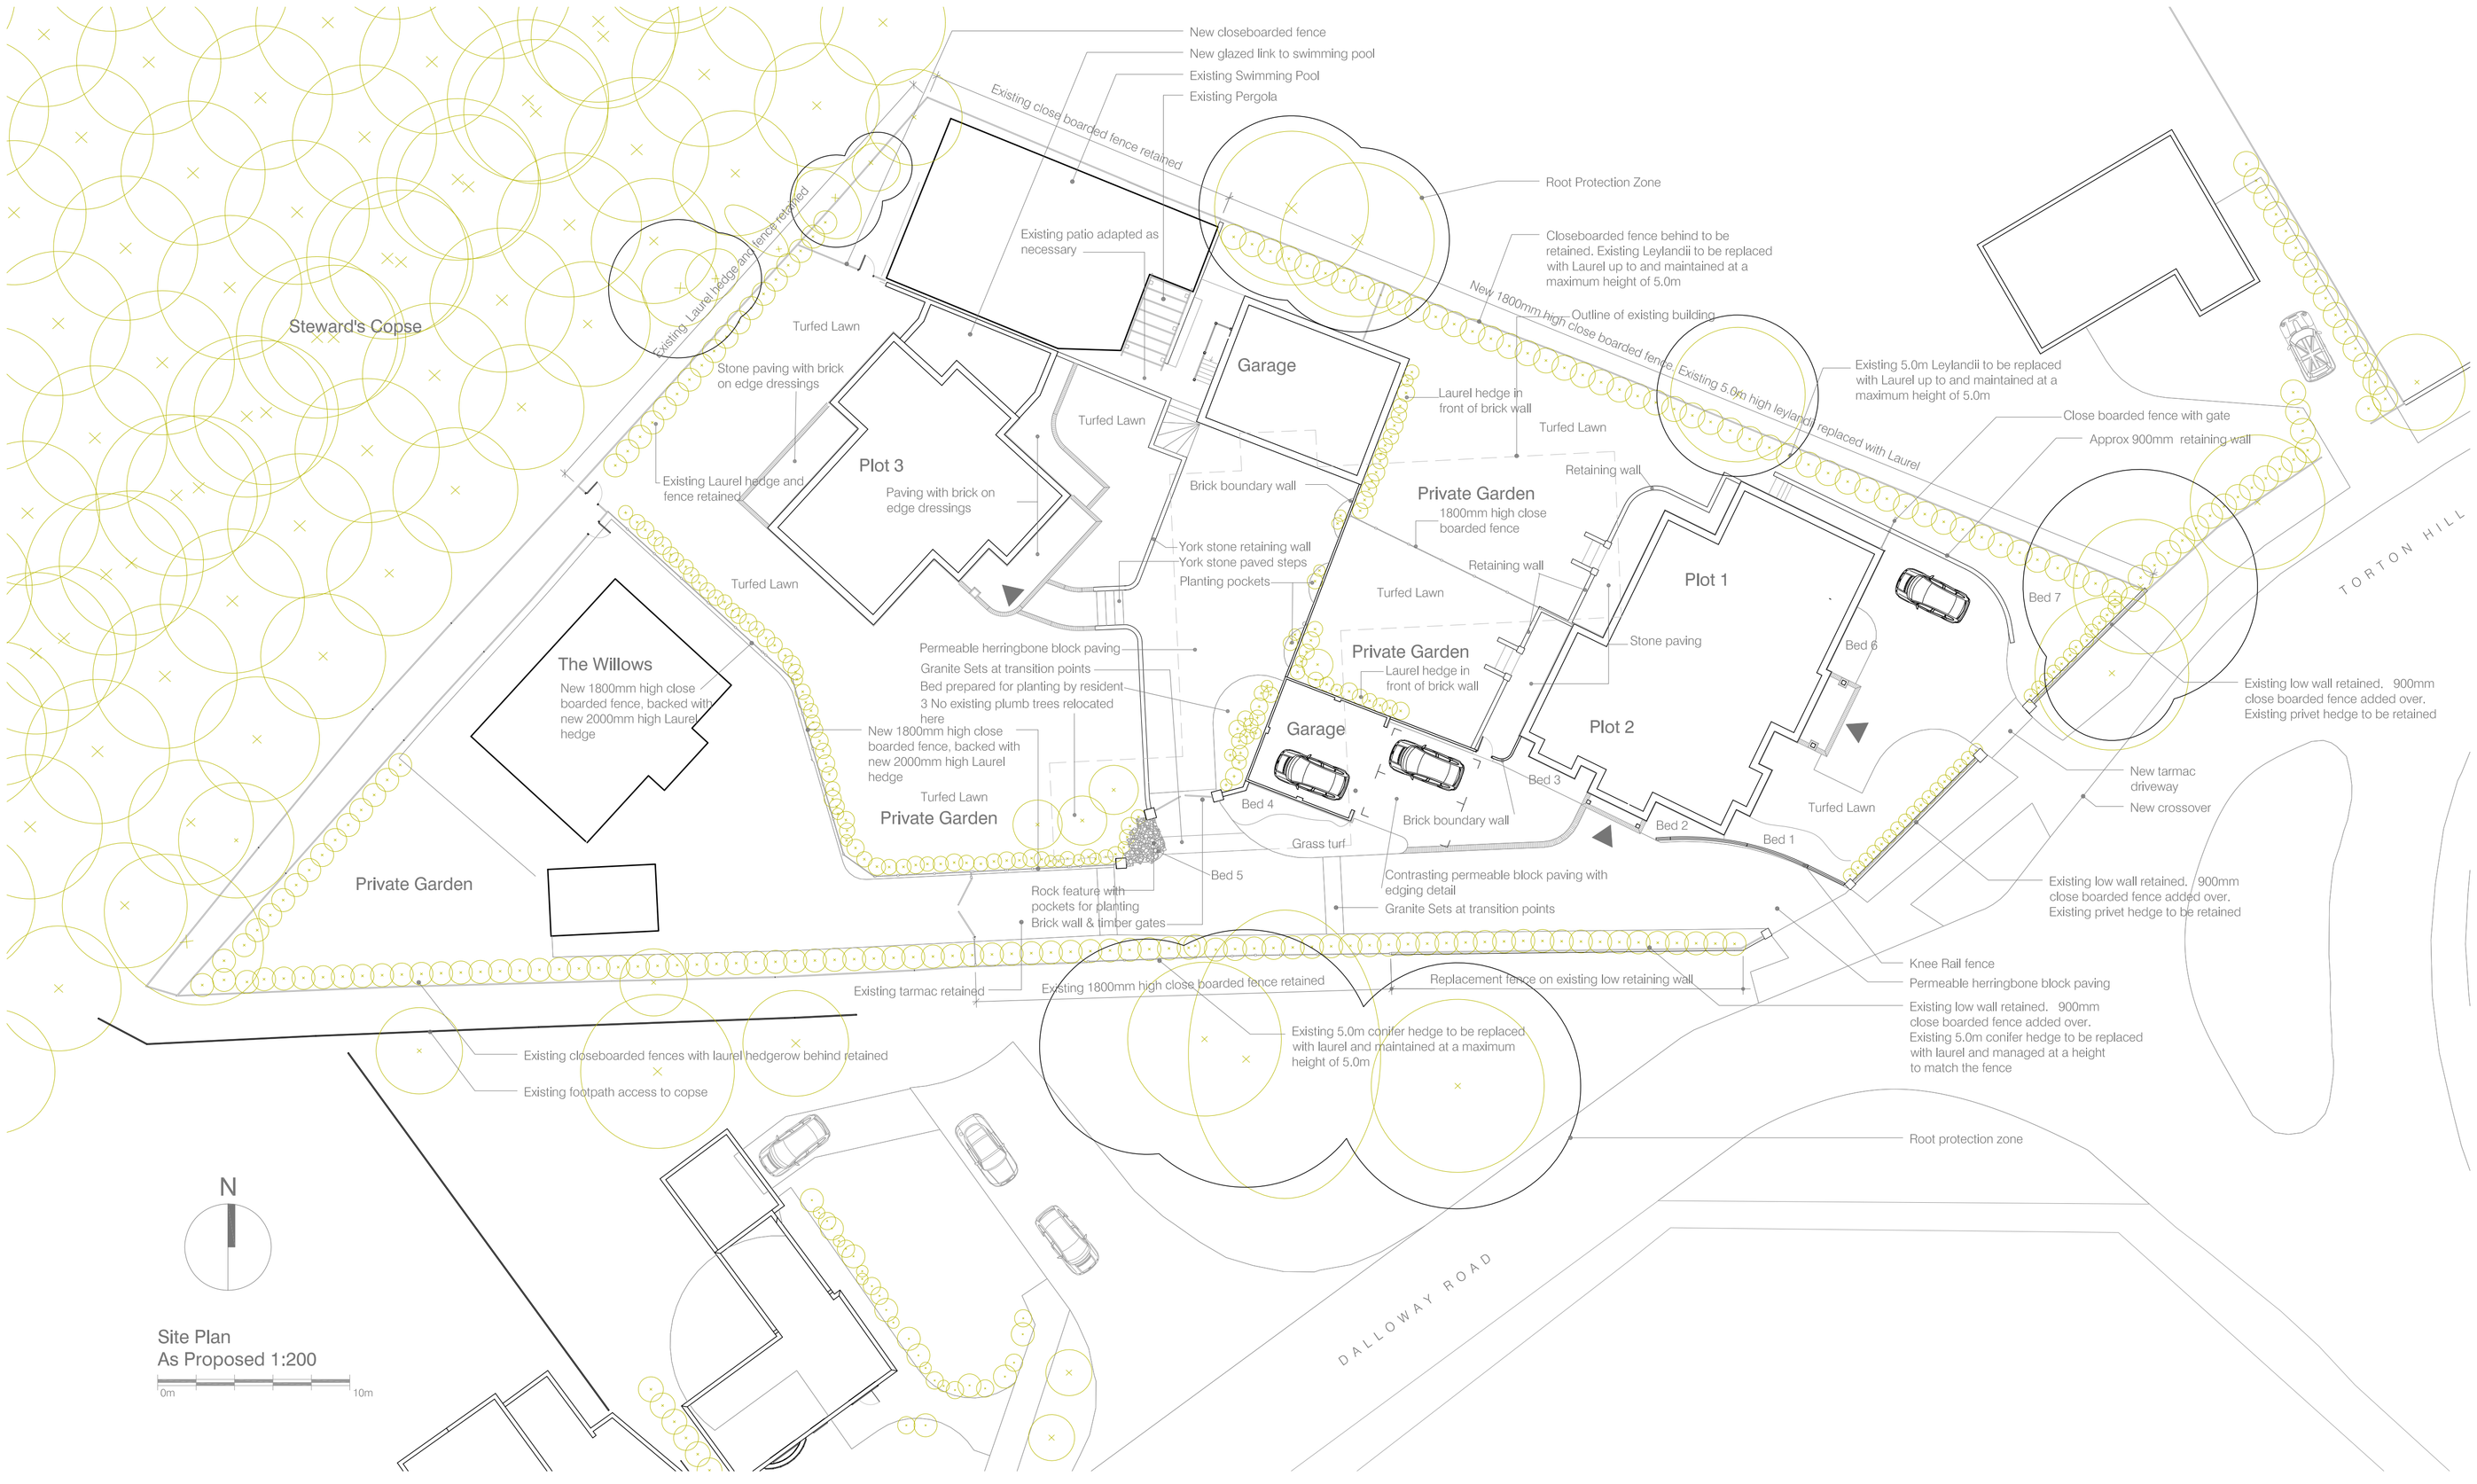

notes

Permission is granted to scale from this drawing for the purposes of Local Authority Planning Approval only. Please verify that the information is correctly printed to scale by checking the control bar below.

0mm 20 40 60 80 100

In all other circumstances DO NOT scale from this drawing, please ontact this office for any additional information required. Contractors, Sub Contractors and Suppliers are to check all relevant dimensions and levels of site and building before commencing any shop drawings or building work.

RIBA Chartered Practice

Ordnance Survey information is reproduced under Crown Copyright 2007 ©. All rights Reserved. Licence number 100020449.

This drawing is the copyright of RBA Ltd ©

This drawing must be read in conjunction with related RBA drawings as scheduled in the Drawing Register. This drawing must also be read in conjunction with the following consultants, specialists & sub - contractors drawings :

drawing number	consultant name	revision

revisions	date	author QA level a	chkd QA level b
A Information added	080/09/2014	rdv	

rba

THE LECTURE ROOMS
CARNEGIE LIBRARY
FRATTON ROAD
PORTSMOUTH
PO1 5EZ
t: 023 9275 3672
e: mail@rba-uk.eu
w: www.rba-uk.eu

project

Proposed Residential Development at Corner Lodge Torton Hill Road Arundel

drawing

Hard and Soft Landscaping Layout

scale	date	author QA level a	chkd QA level b
1:50, 1:200 @ A1	July 2014	rdv	ay

job no	drawing no	rev
1318	4.001	D1.2

Revision Codes : P=Preliminary D=Design Stage T=Tender Issue C=Construction Issue

ARUN DISTRICT COUNCIL AR/352/14/DC