



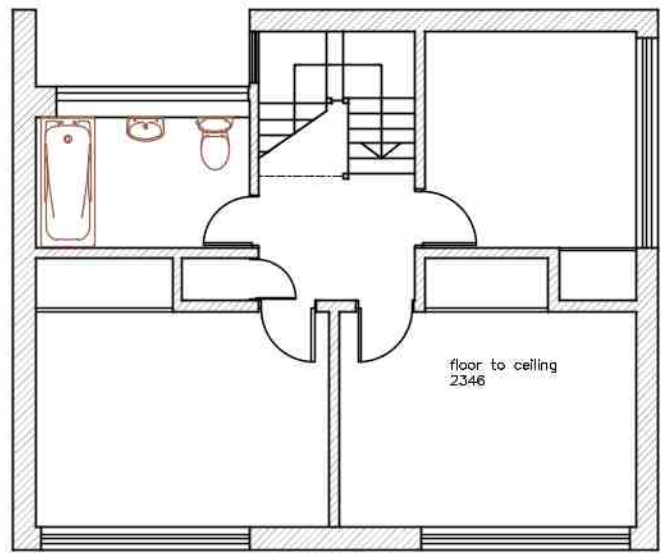


FIRST FLOOR PLAN
[existing]

1:100

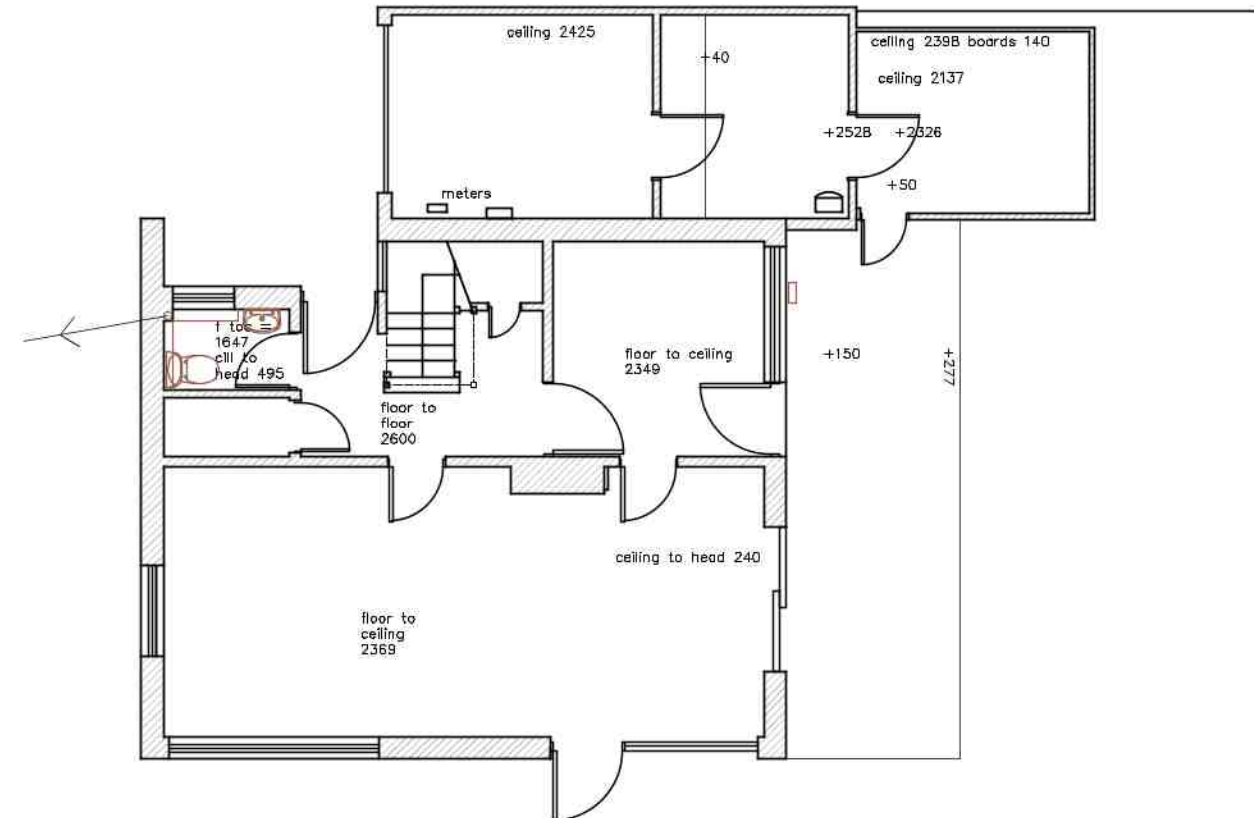


GROUND FLOOR PLAN
[existing]

1:100

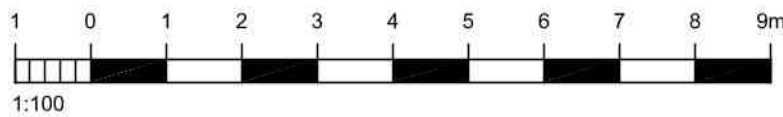

WEST ELEVATION
[existing]

1:100

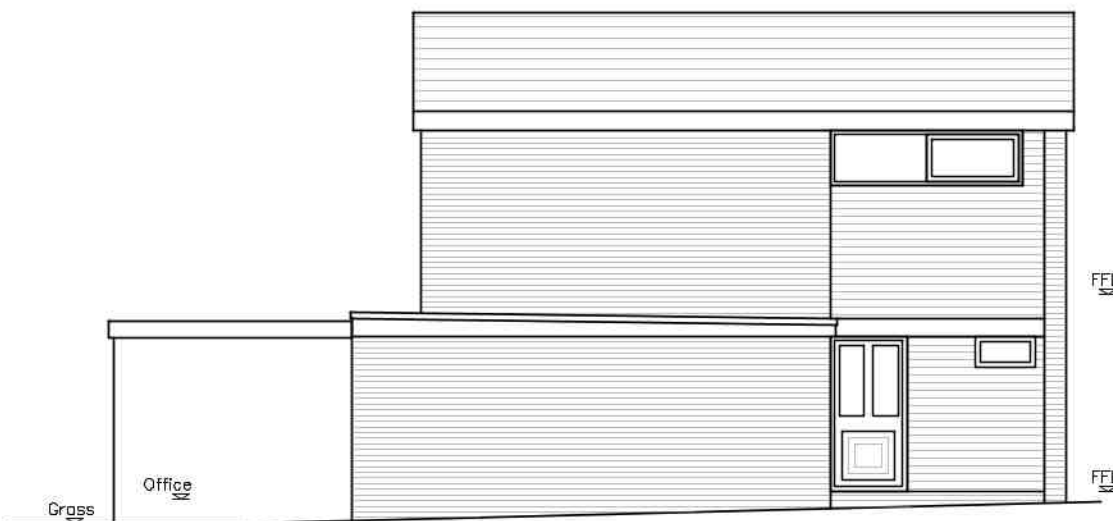

NORTH ELEVATION
[existing]

1:100



SOUTH ELEVATION
[existing]

1:100



EAST ELEVATION
[existing]

1:100

NOTES:

Dimensions to be checked on site before commencing work. Any discrepancies shall be reported to the architect immediately.

Do not scale from these drawings except for planning purposes.

Use figured dimensions only.

Where applicable this drawing is to be read in conjunction with other consultants' drawings.


All drawings to be read in conjunction with specification and all other drawings including structural engineer and mechanical and electrical drawings / specification



LOCATION PLAN



1:1250

Ordnance Survey
(c) Crown Copyright 2020.
All rights reserved.
Licence number 100022432

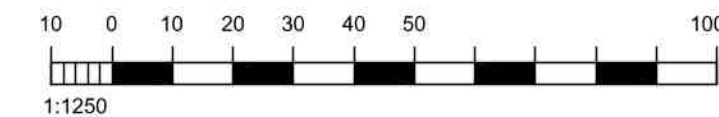


BLOCK PLAN

1:500

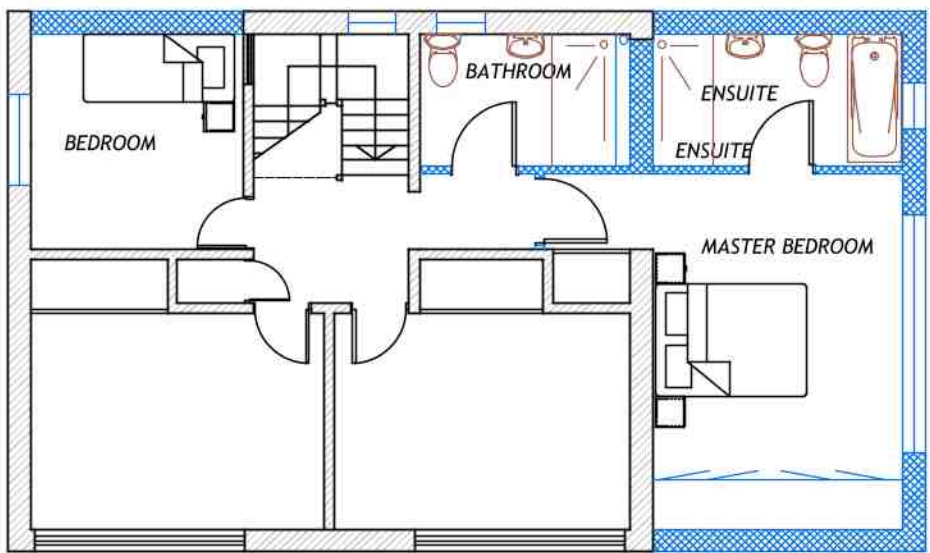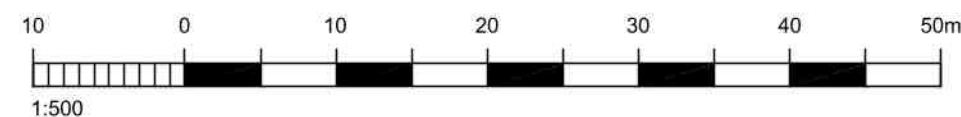

FIRST FLOOR PLAN
[proposed]

1:100

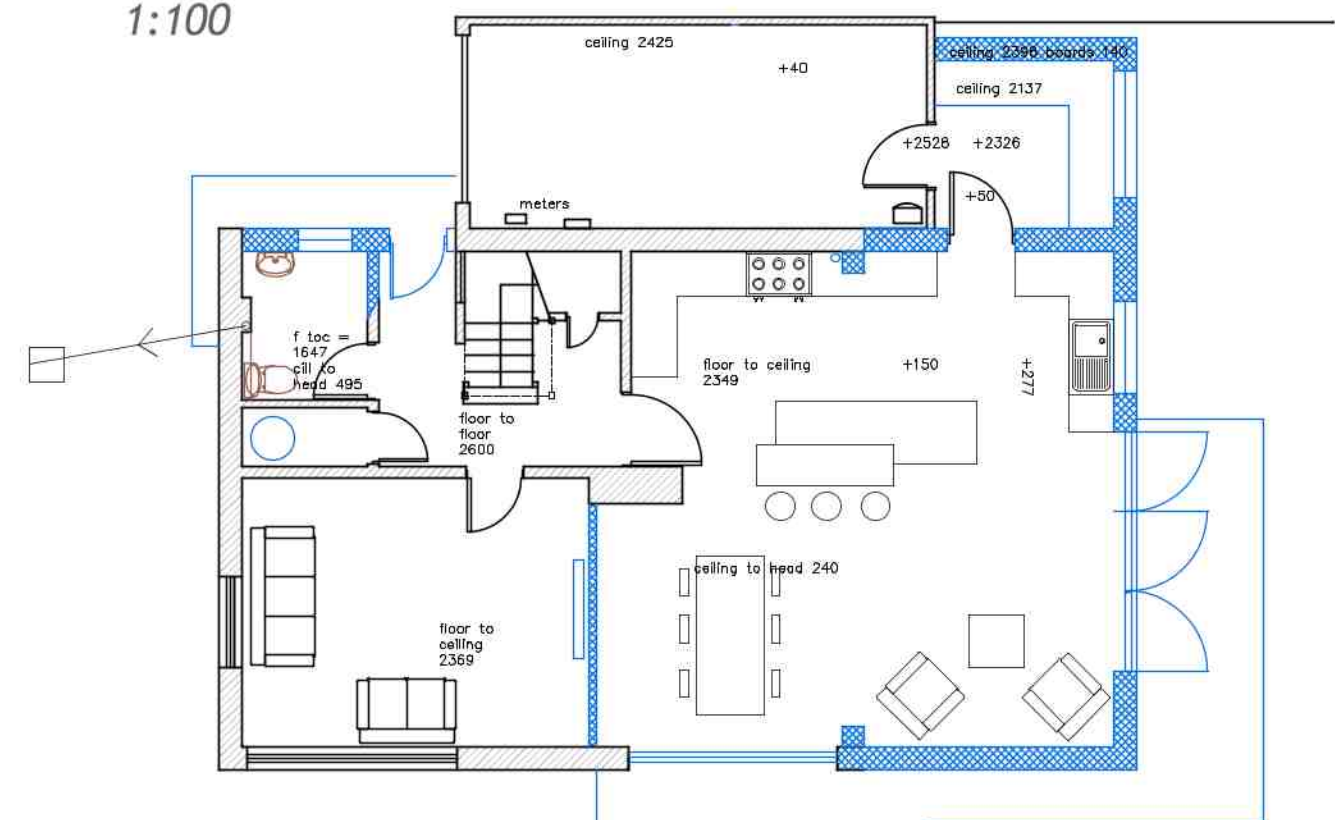

GROUND FLOOR PLAN
[proposed]

1:100




WEST ELEVATION
[proposed]

1:100



NORTH ELEVATION
[proposed]

1:100

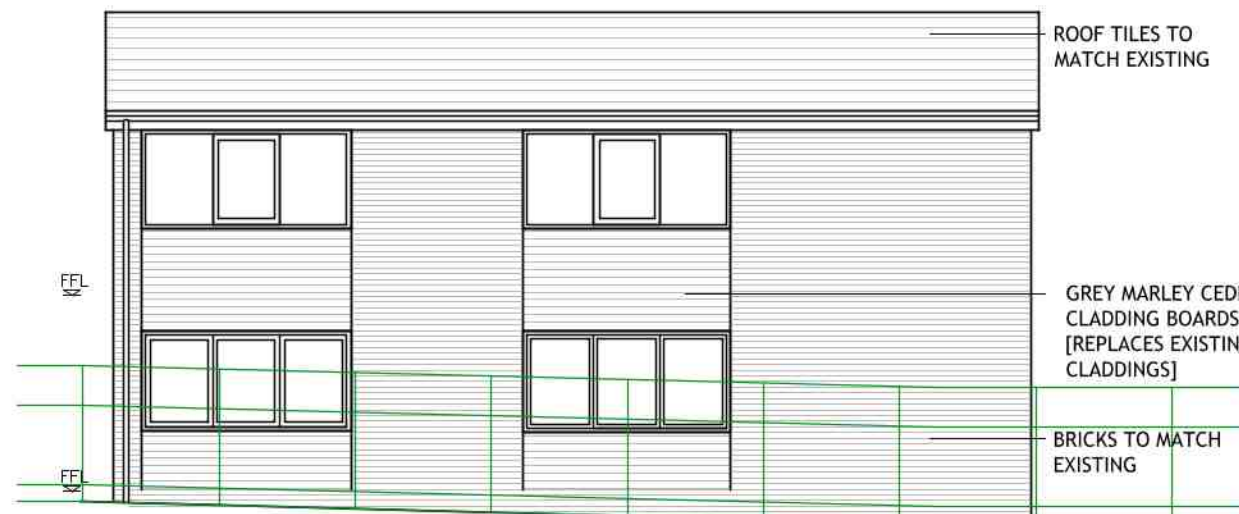

SOUTH ELEVATION
[proposed]

1:100



EAST ELEVATION
[proposed]

1:100



BLOCK PLAN
[proposed]

1:500

REV	DATE	AMENDMENT	DRAWN
-----	------	-----------	-------

Helyer Davies Architects Ltd
1 The Old Flour Mill,
Emsworth, PO10 7BT
01243 370 715

www.hdarchitects.co.uk mail@hdarchitects.co.uk

PROJECT

38 Dalloway Road
Arundel
BN18 9HW

DRAWING

General Arrangement
Existing & Proposed

SCALE

as noted @ A1

DATE	October 2020	DRAWN	MH
DRAWING NUMBER	20171-01	REVISION	C