






front elevation

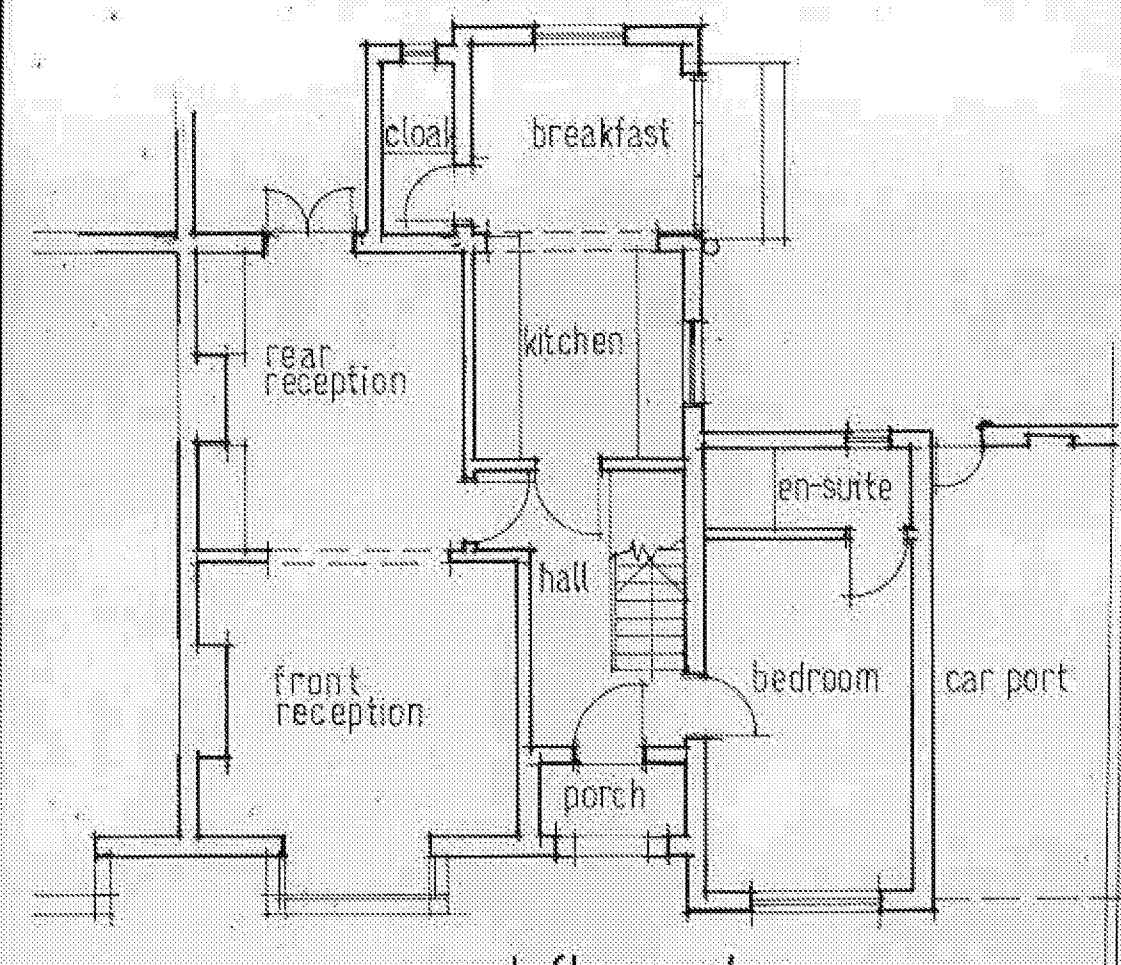

rear elevation

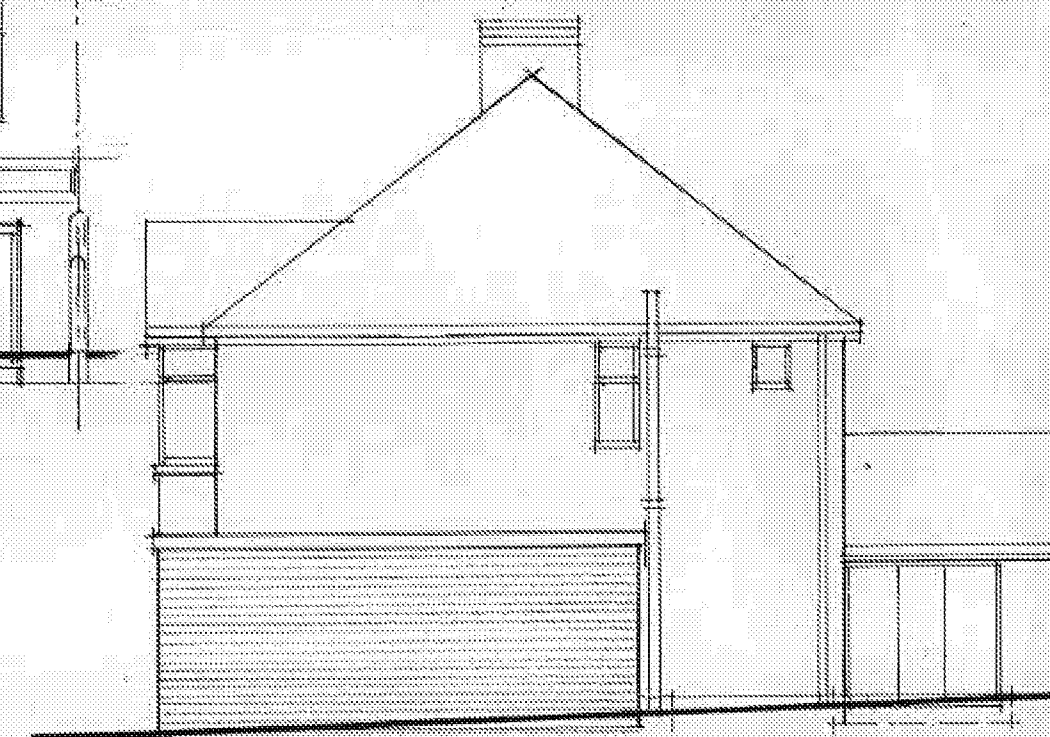

ground floor plan

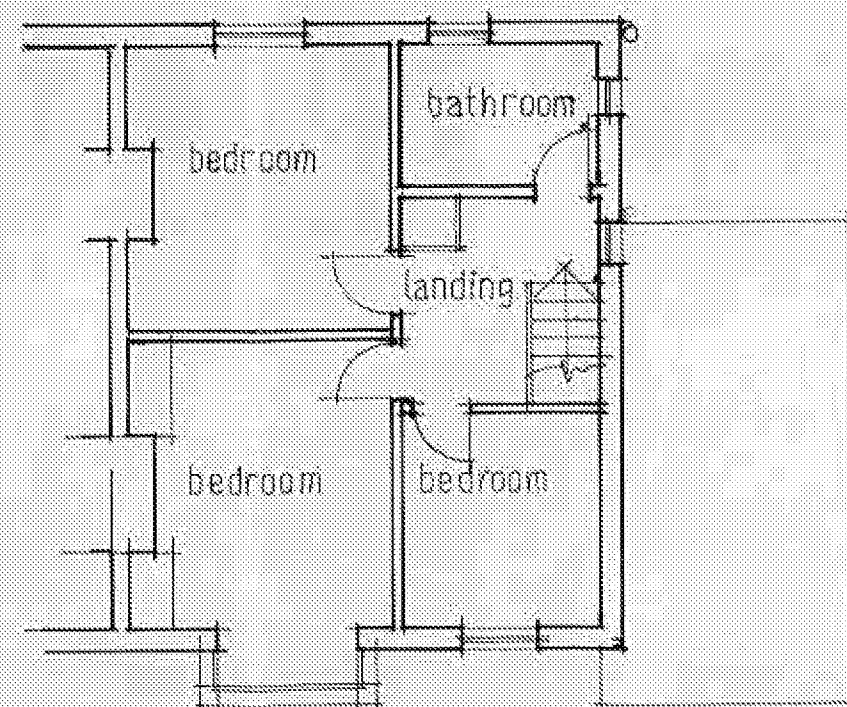

first floor plan

Extension to 76 Ford Road
Arundel
BN18 9EX

HARVEY*SENNITT Architects

Studio B
30 Red Lion Street
RICHMOND TW9 1RB
Telephone 0208 667 9444

1:100

Nov. 2018

2160.1