



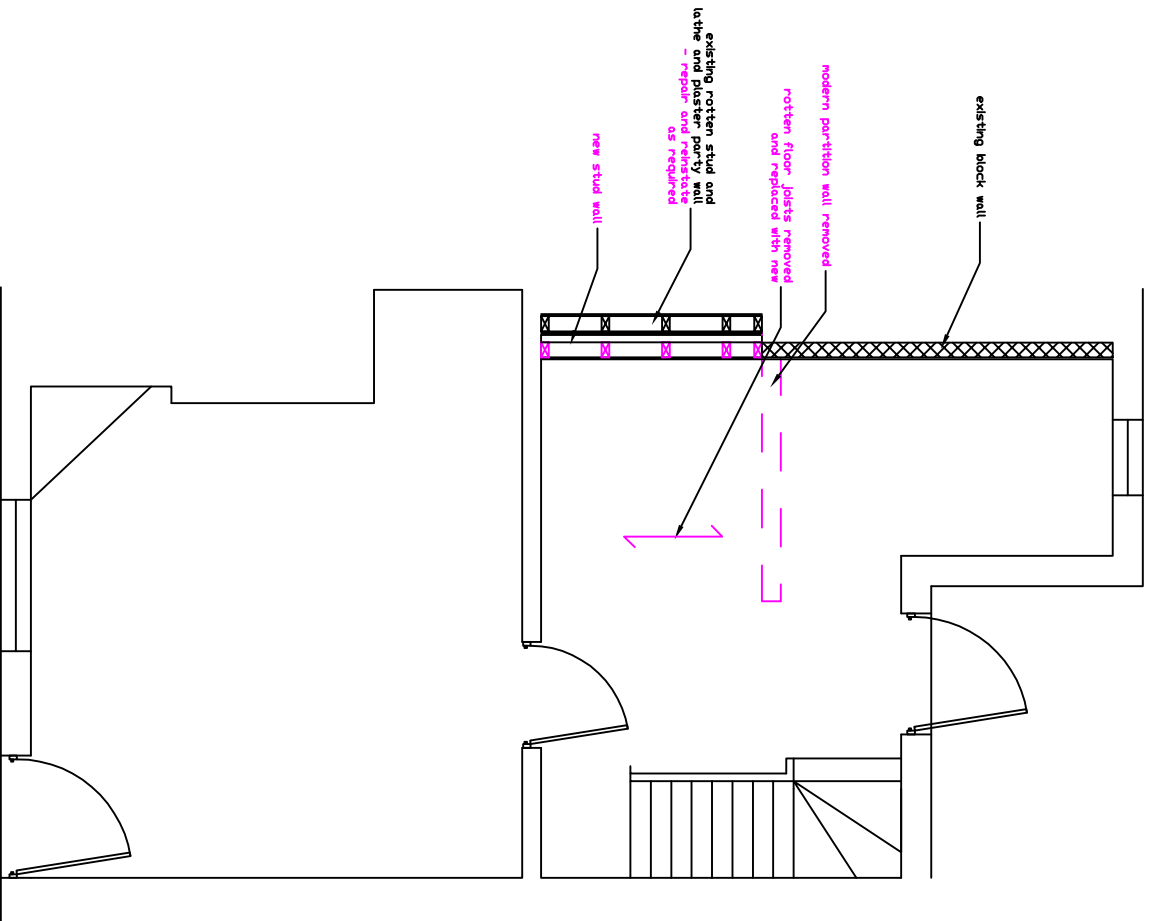

Ground Floor

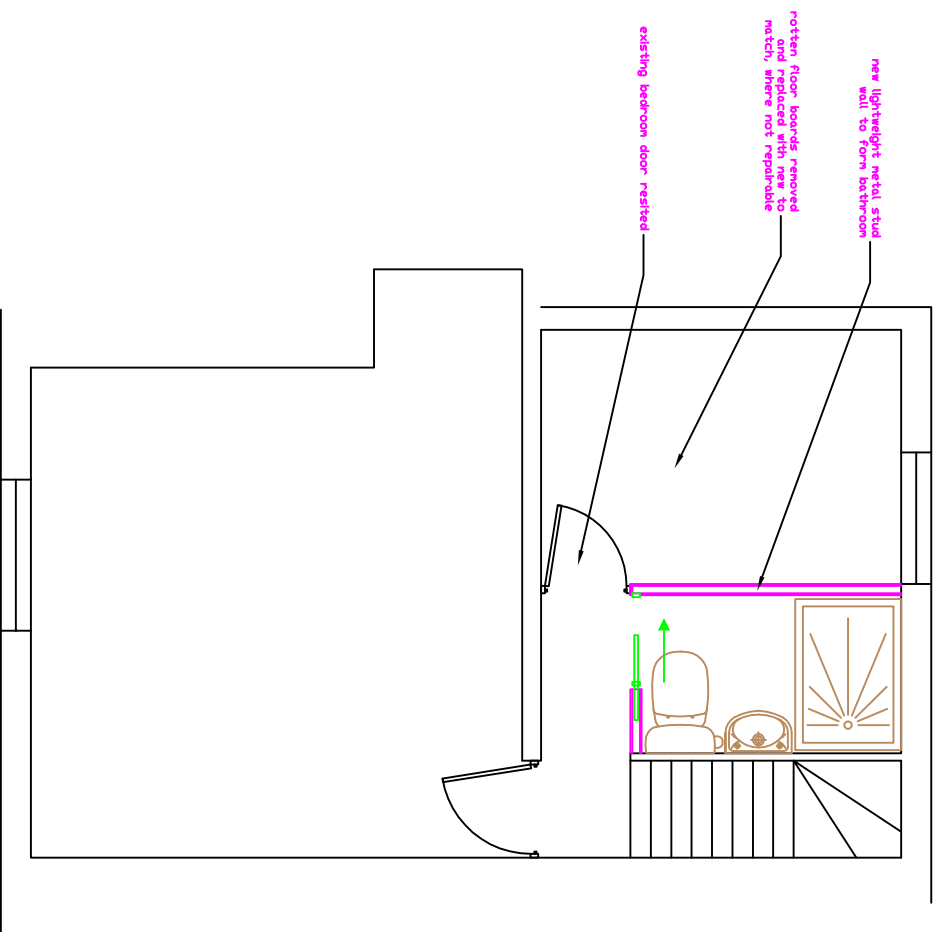

First Floor

Drawing 4 - Proposed Floor Plans

Scale 1:500 @ A4