



This drawing and its contents are the strict copyright of Architectura Design. No reproduction without permission. Do not scale. Written dimensions to be used where given. All dimensions and details to be checked on site. FOR PLANNING PURPOSES ONLY


Revision A 16/12/2021 First floor rear extension reduced to flat roof dormer

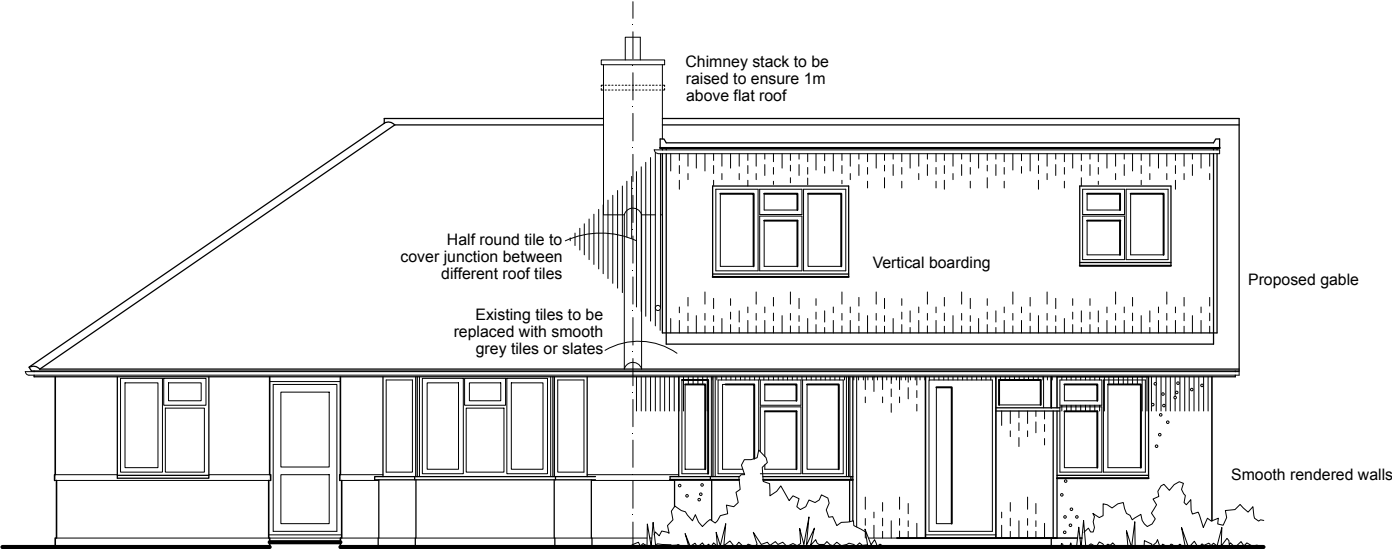


North West Elevation

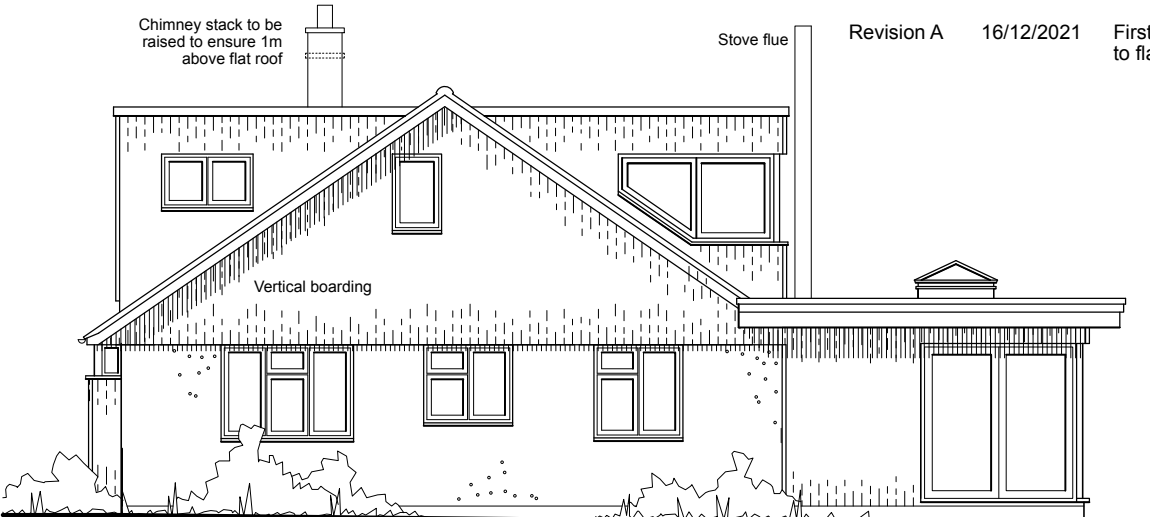


South West Elevation

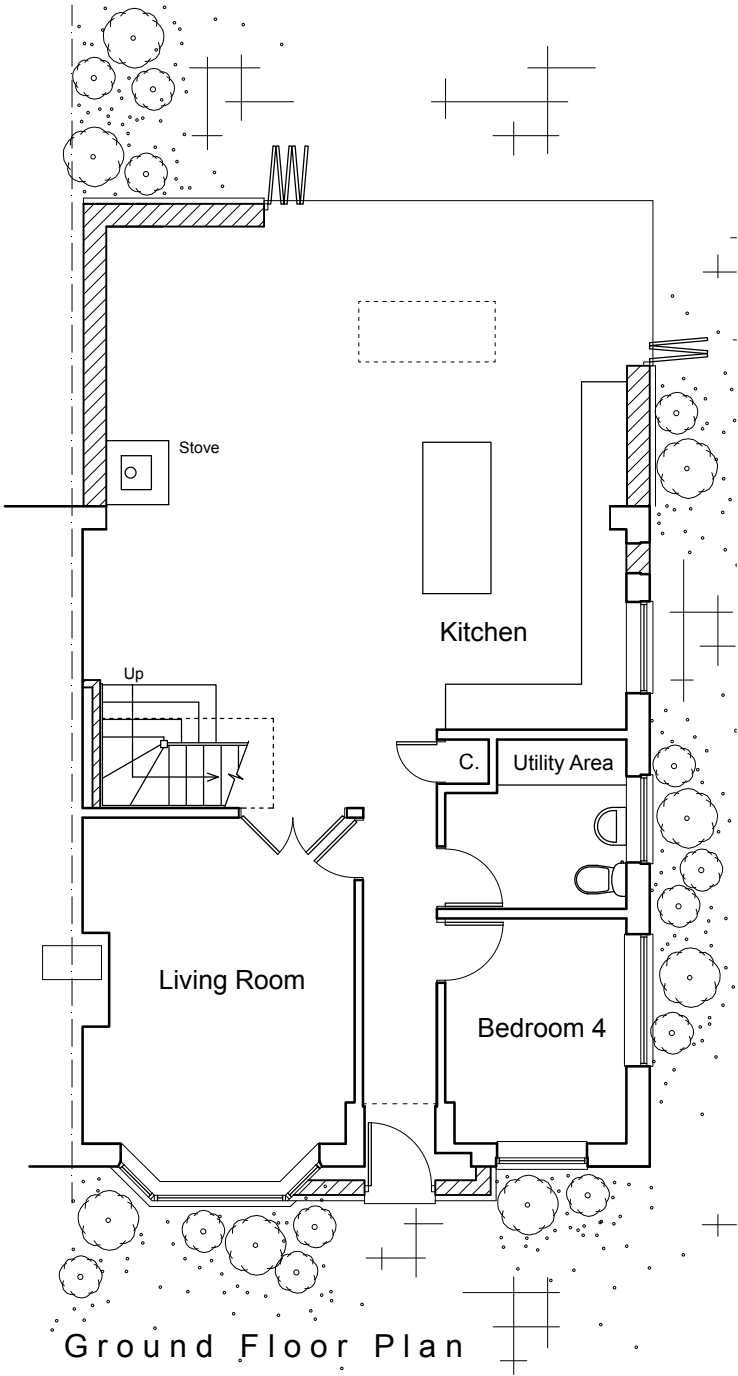

Ground Floor Plan

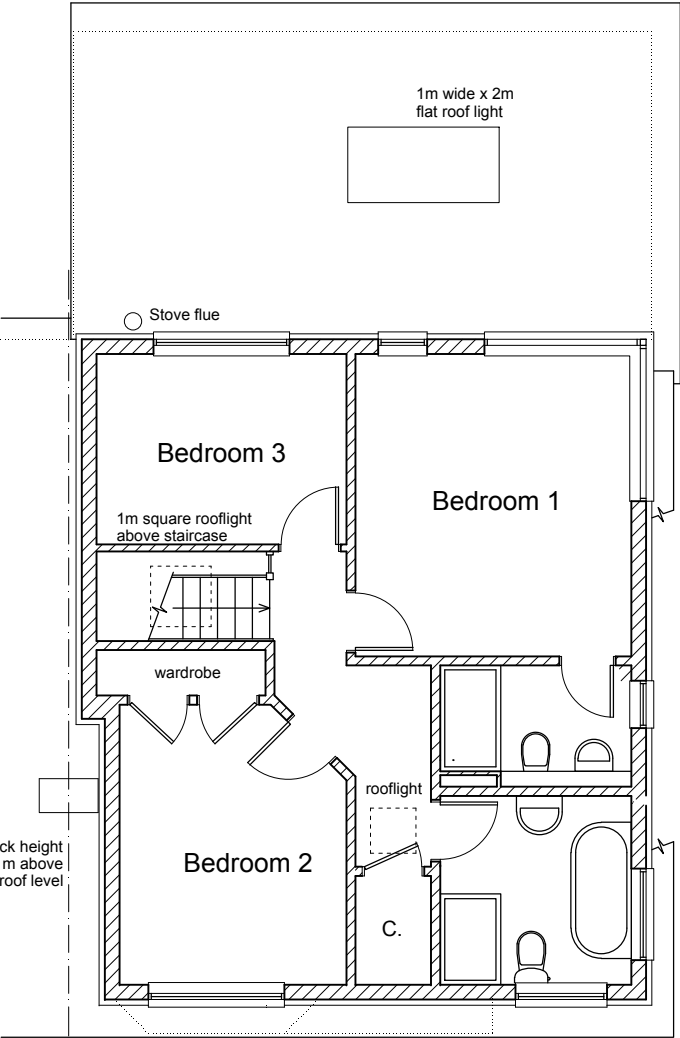

First Floor Plan

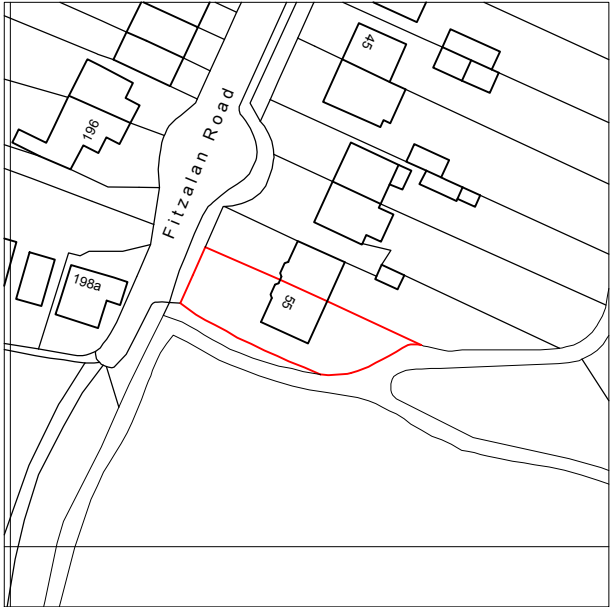

Location Plan
Scale 1 : 1250

Serial Number 216318
©Crown Copyright and database right 2021
Ordnance Survey License: 100048857
Reproduction in whole or part is prohibited
without the prior permission of Ordnance Survey

0 1 2 3 4 metres

Architectura
Architectural Design & Drawing Service

Proposed Extension and Loft Conversion
at 55 Fitzalan Road, Arundel
for Mr R Dowson & Ms S Harnett

Drawing P10a October 2021 Scale 1:100 & 1:1250 @ A3
Planning Drawing - Floor Plans, Elevations & Location Plan