




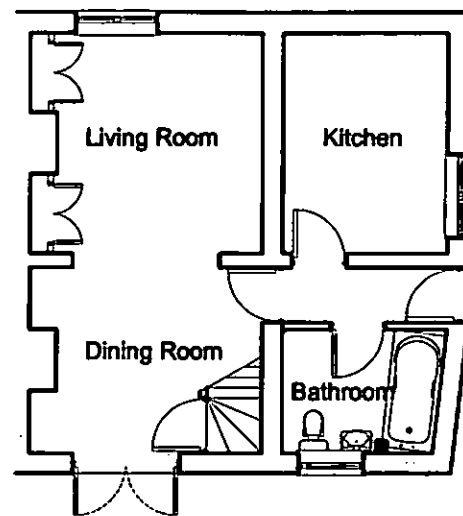

Existing Ground Floor Plan

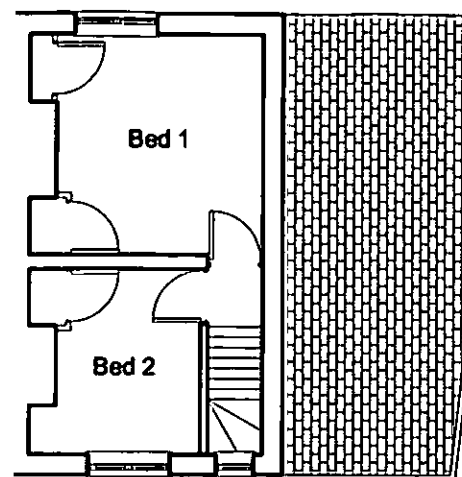

Existing First Floor Plan

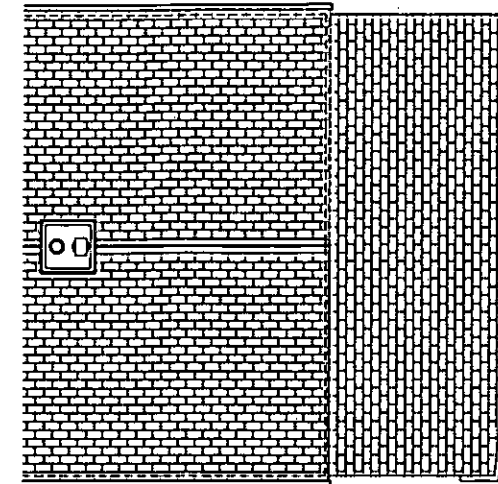


Existing Roof Plan



Existing Garden Elevation



Existing Rear Elevation

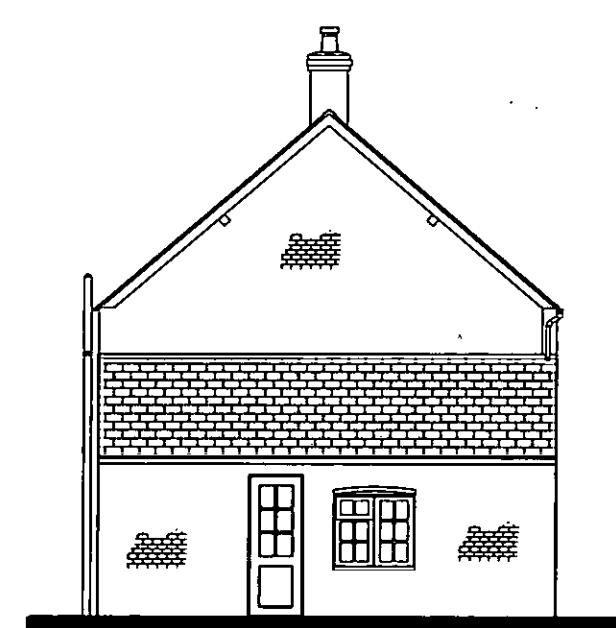

Existing Side Elevation



GENERAL NOTES
1. ALL LEVELS ARE IN METRES
2. ALL DIMENSIONS ARE IN MILLIMETRES.
3. SAMPLES OF EXTERNAL MATERIALS TO BE SUBMITTED TO L.A. PLANNING OFFICER PRIOR TO ORDERING IF REQUIRED

DRAWING STATUS
PLANNING
DRAWING NUMBER
SL/06/001

REVISION
A
SCALE
1:100
DATE
01.10.12

CLIENT
JEZ LYE
59 KING STREET
ARUNDEL

DRAWING TITLE
EXISTING FLOOR PLANS
& ELEVATIONS