



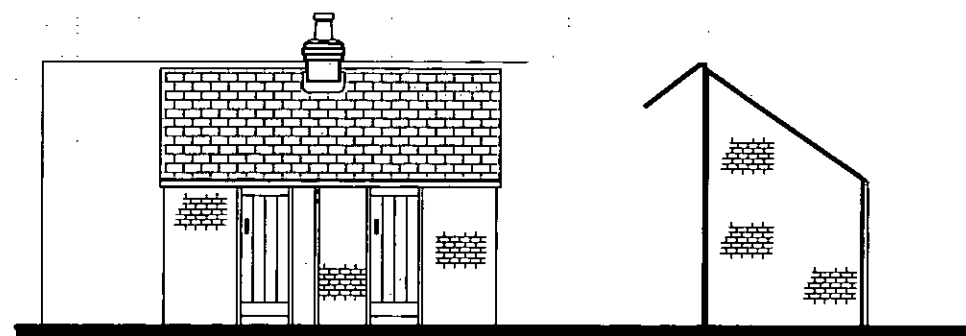


Existing Front Elevation

Existing Side Elevation

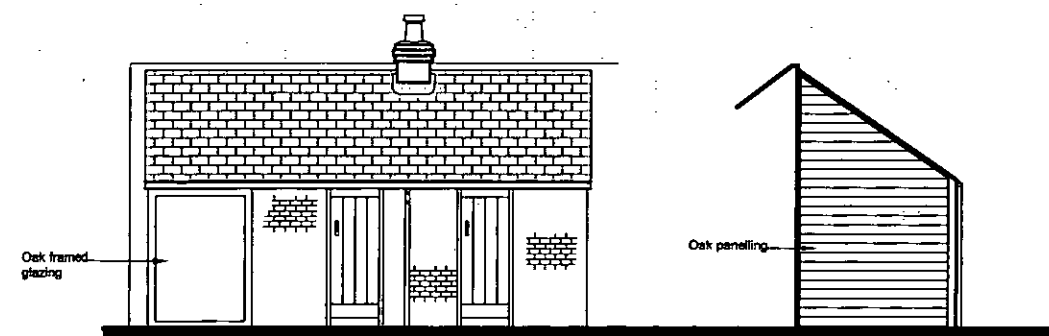


Proposed Front Elevation

Proposed Side Elevation

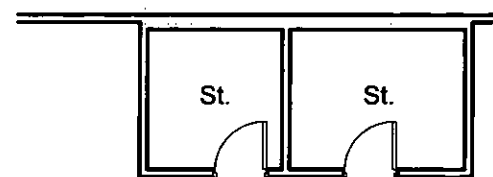

Existing Floor Plan

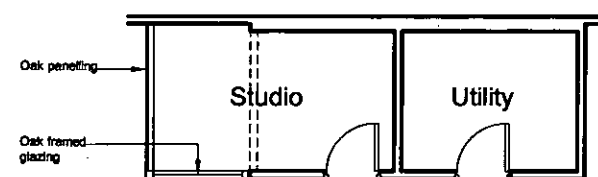

Proposed Floor Plan



GENERAL NOTES

1. ALL LEVELS ARE IN METRES
2. ALL DIMENSIONS ARE IN MILLIMETRES.
3. SAMPLES OF EXTERNAL MATERIALS TO BE SUBMITTED TO L.A. PLANNING OFFICER PRIOR TO ORDERING IF REQUIRED

DRAWING STATUS
PLANNING

DRAWING NUMBER
SL/06/003

REVISION

SCALE DATE
1:100@A3 21.1.12

CLIENT
JEZ LYE
59 KING STREET
ARUNDEL

DRAWING TITLE
EXISTING AND PROPOSED
OUTBUILDING DETAILS