

evander
design

drawings produced by
aw design architectural glazing design consultancy
17 Kestrel Place, Saltaire, Leeds LS21 3PE
T. 01733 291332 e. aw_design_uk@yahoo.co.uk

FOR APPROVAL

All dimensions to be confirmed or provided by architect / main contractor unless otherwise agreed

STATUS A	Approved/ Further Comment	☐
STATUS B	Professional with comment	☐
STATUS C	Reflected	☐
Date		
Signature		

SPECIFICATION:

EARMONT 68mm STORM PROOF CASEMENT SBD
SAPELE HARDWOOD

FINISH:

WHITE FULLY FINISHED

IRONMONGERY:

BLACK AFICIONADO LOCKING ESPAG HANDLE
FRICTION STAYS


GLAZING SPECIFICATION:

GLAZING UNITS (CLEAR) (C)
PROTEC GLAZING SYSTEM
6.8mm ACOUSTIC LAMINATE OUTER
12mm ARGON CAVITY WARM EDGE SPACER BAR
6.0mm NEUTRAL LOW E TOUGHENED INNER.
24.8mm O/ALL.


VENTILATION - (SEE ELEVATIONS) (TV)
THE FOLLOWING ITEMS HAVE:

TITON SF XTRA SOUND ATTENUATOR V75
CONTROL LABLE VENT (TV) FITTED TO HEAD OF
WINDOWS INDICATED ON ELEVATIONS
PPC COLOUR TO MATCH FRAMES


WEATHERSEAL
AQUAMAC

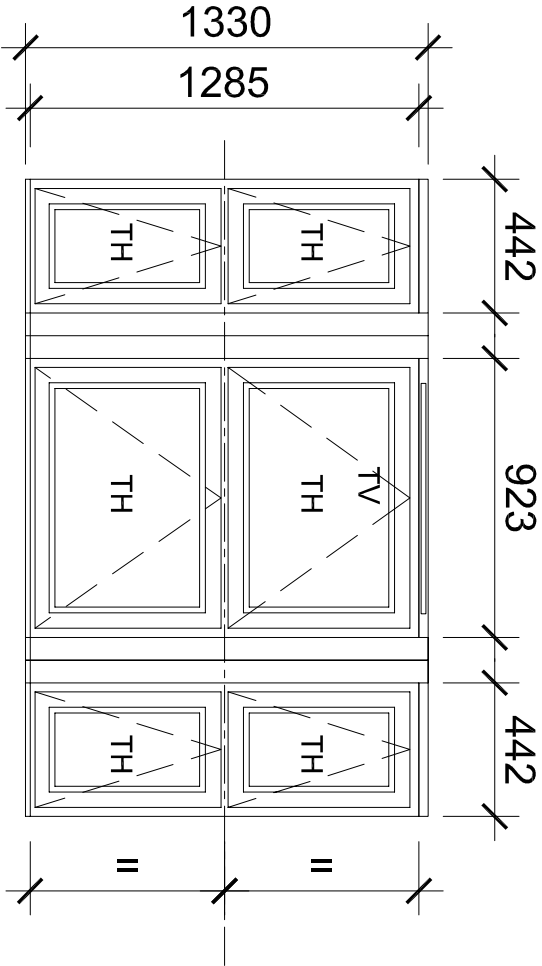

Bay Window
1 No REQD THUS
Item 5
Viewed Externally

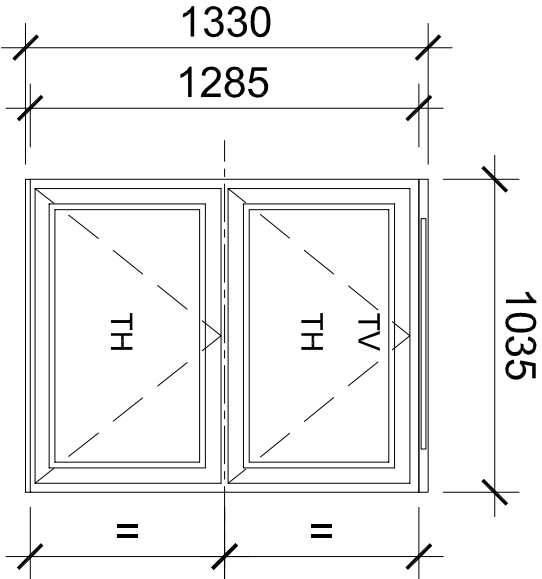

Lounge Window
2 No REQD THUS
Items 6 & 7
Viewed Externally

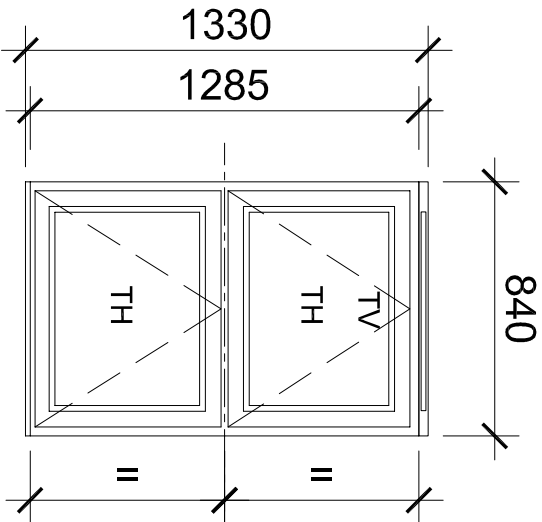

Lounge Window
2 No REQD THUS
Items 8 & 9
Viewed Externally



Bay Window
External View

Bay Window
Internal View

Lounge Windows
External View

Location Plan



living protected

Broadgate House Broadway Business Park,
Chadderton, Oldham, England, OL9 9XA
t.0800 590 925
e. Glazing.shopcare@yps.evander.com

HO3931236

11 WHEELWRIGHTS CLOSE
ARUNDEL

GENERAL ARRANGEMENT
DRAWING

GENERAL ARRANGEMENT DRAWING

Designed by	Date	Scale @ A3
AWW	21.10.21	1:25
DWG No.	Sheet Ref.	Rev.
AW972	E01	-

THIS DRAWING AND DESIGN IS THE SOLE PROPERTY OF ALEXANDER AND MUST NOT BE COPIED, LOANED, OR COMMUNICATED IN WHOLE OR PART TO ANY THIRD PARTY WITHOUT CONSENT FROM THE COMPANY