

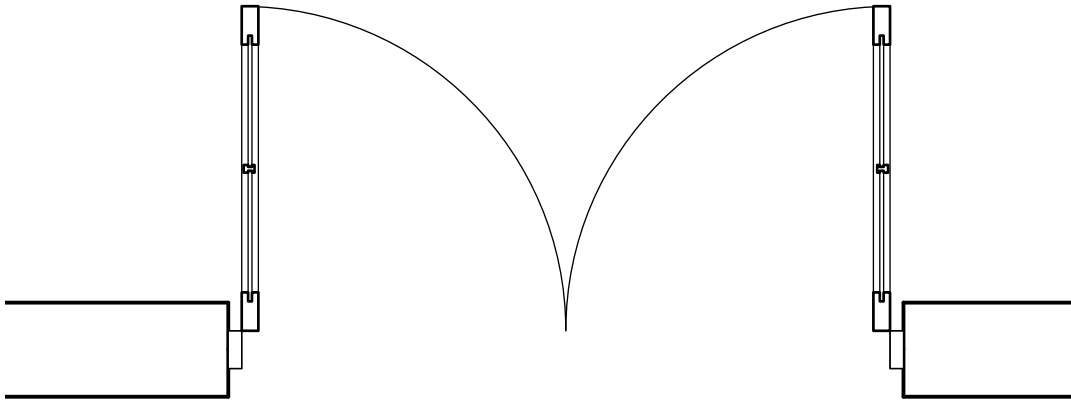
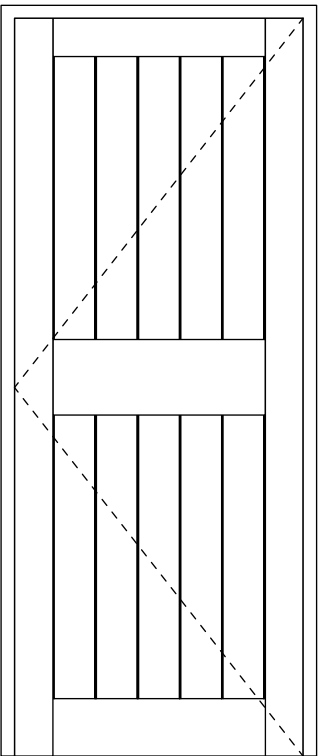


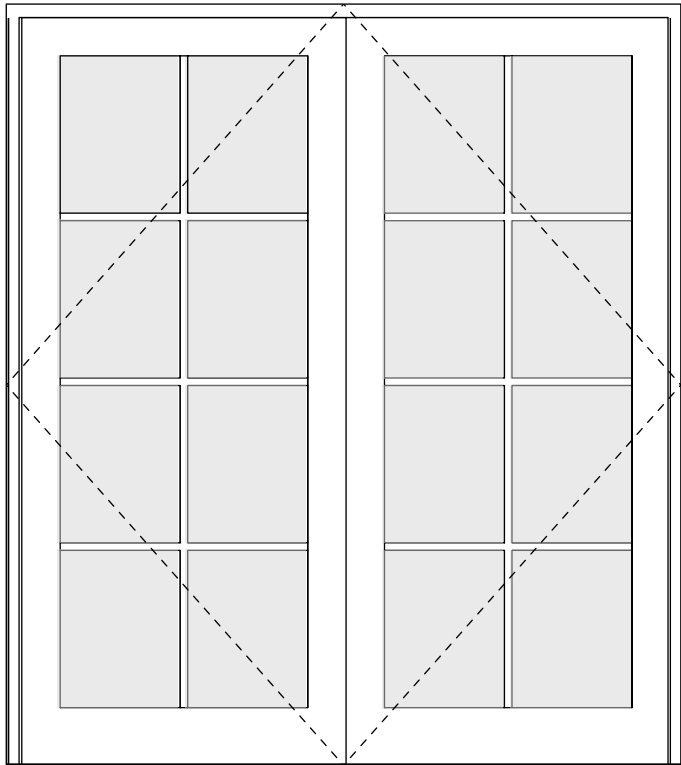

Painted timber French doors:
Lower Ground Floor - Annex Living Area and Games Room

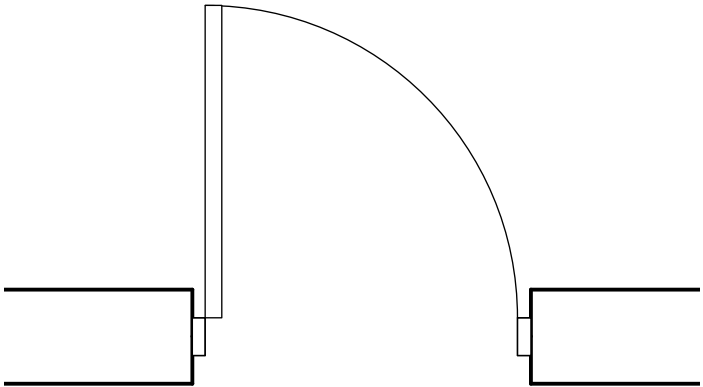

Painted, timber matchboard doors
Lower Ground Floor: Annex Entrance and Home Office

GENERAL NOTES		DRAWING ISSUE STATUS		REVISIONS		HAINES PHILLIPS ARCHITECTS Tankerton Works 12 Argyle Walk London WC1H 8HA t 020 7833 9324 f 020 7837 2864 e office@hainesphillips.co.uk		JOB TITLE											
1. This drawing is the copyright of Haines Phillips Architects.		P PL PRELIMINARY PLANNING		For comment and review Planning/Listed Building Application		REV		DATE		NOTES		31 Maltravers Street, Arundel							
2. Do not scale from this drawing. Use figured dimensions only.		BR T C BUILDING REGS TENDER CONSTRUCTION		For pricing purposes only For procurement & construction								DRAWING TITLE							
3. This drawing must not be used for land transfer purposes, or for construction purposes unless accompanied by an Architect's Instruction.		FC L FINAL CONSTRUCTION LEGAL		Record drawings on completion Conveyancing or other legal purposes								Proposed External Doors - 1 Proposed							
												DRAWN		DATE		SCALE			
												PC		11.2019		1:20@A3			
												JOB NR		DRAWING NO.		ISSUE		REVISION	
												4120		GA 801		PL			