

MATERIALS

Profiled concrete pantile to roof

New window openings to first floor with brick on edge cills





New window openings to rear of ground floor with brick on end soldier course over

White pvcu window frames with double glazing

Porch and pier to be constructed with salvaged facing bricks

Replacement garage door

External walls in facing brickwork to match existing with tile hanging to rear elevation to match existing

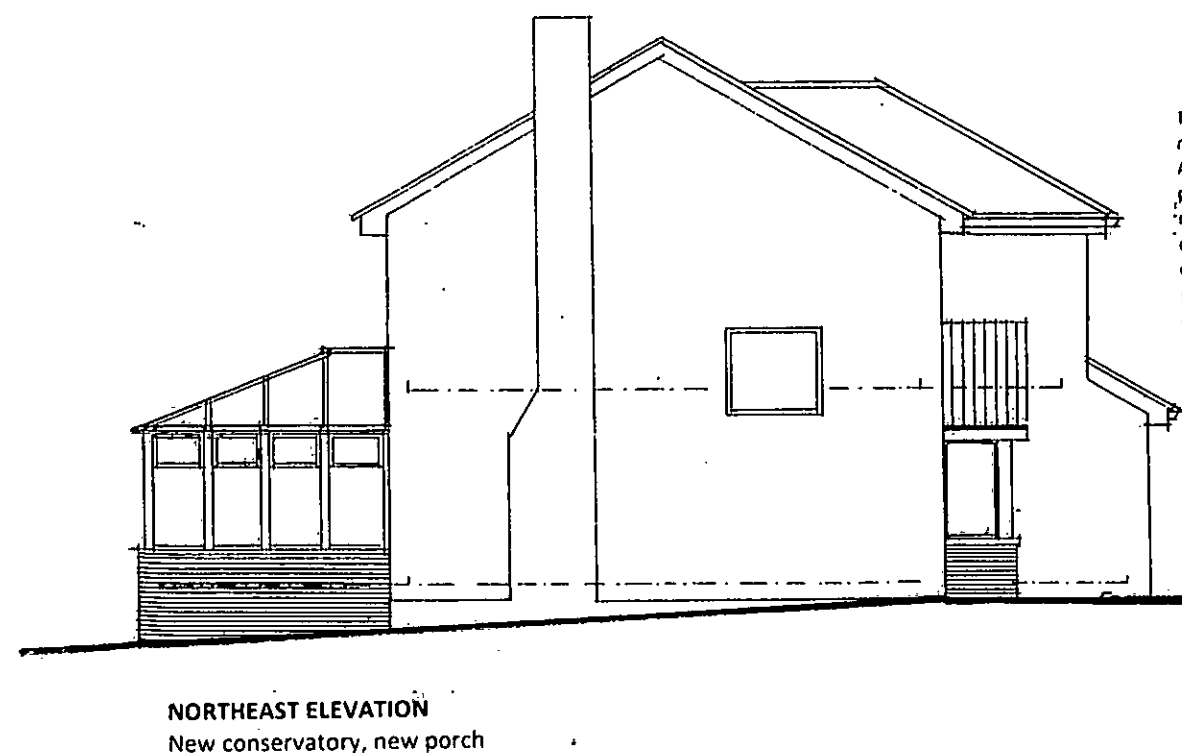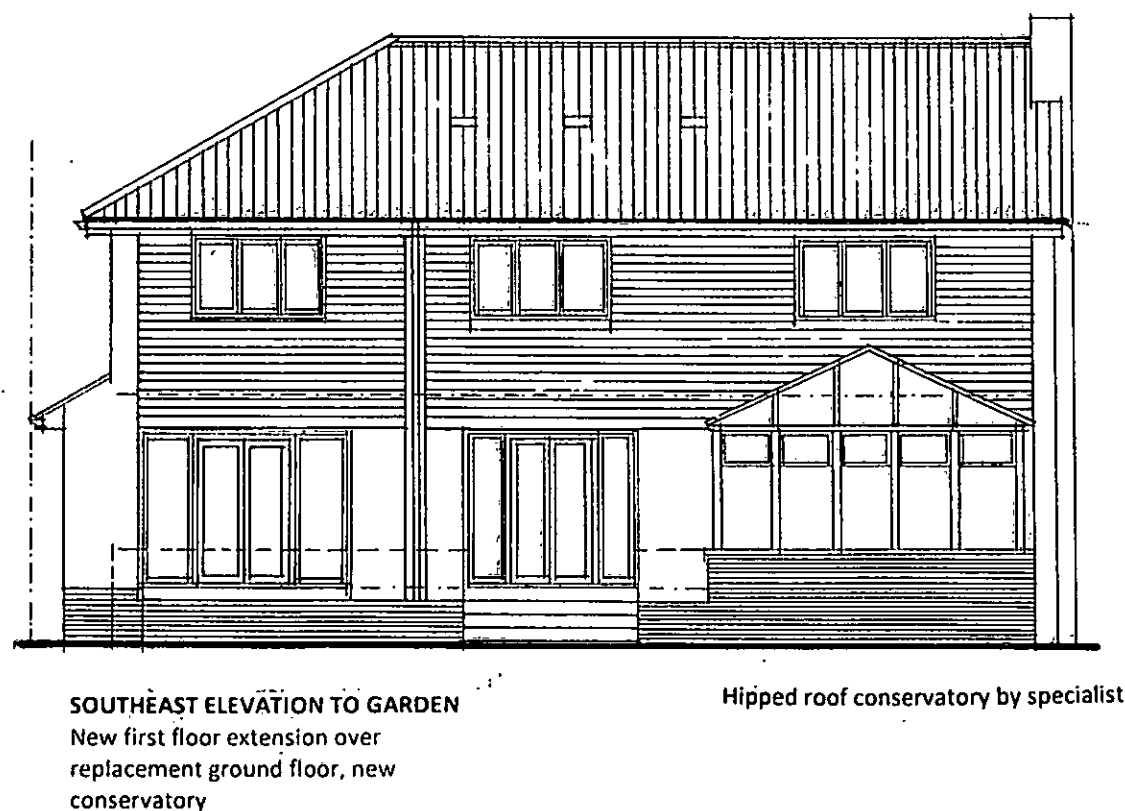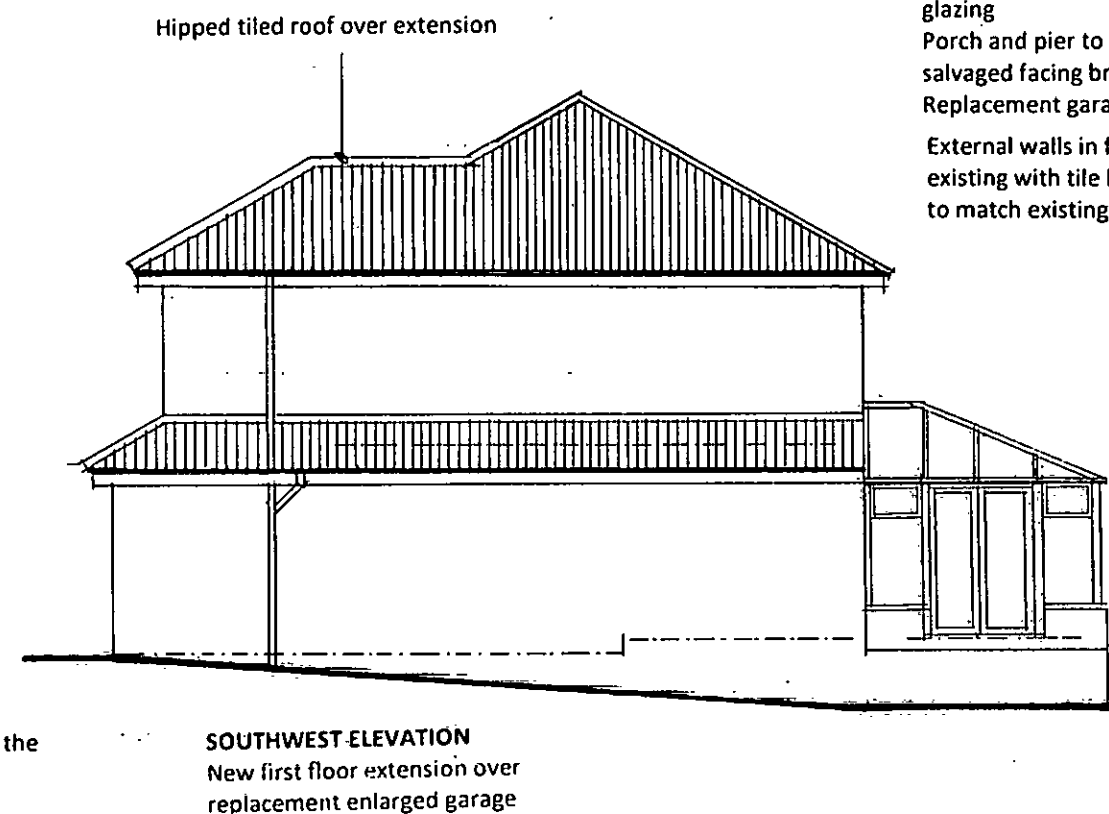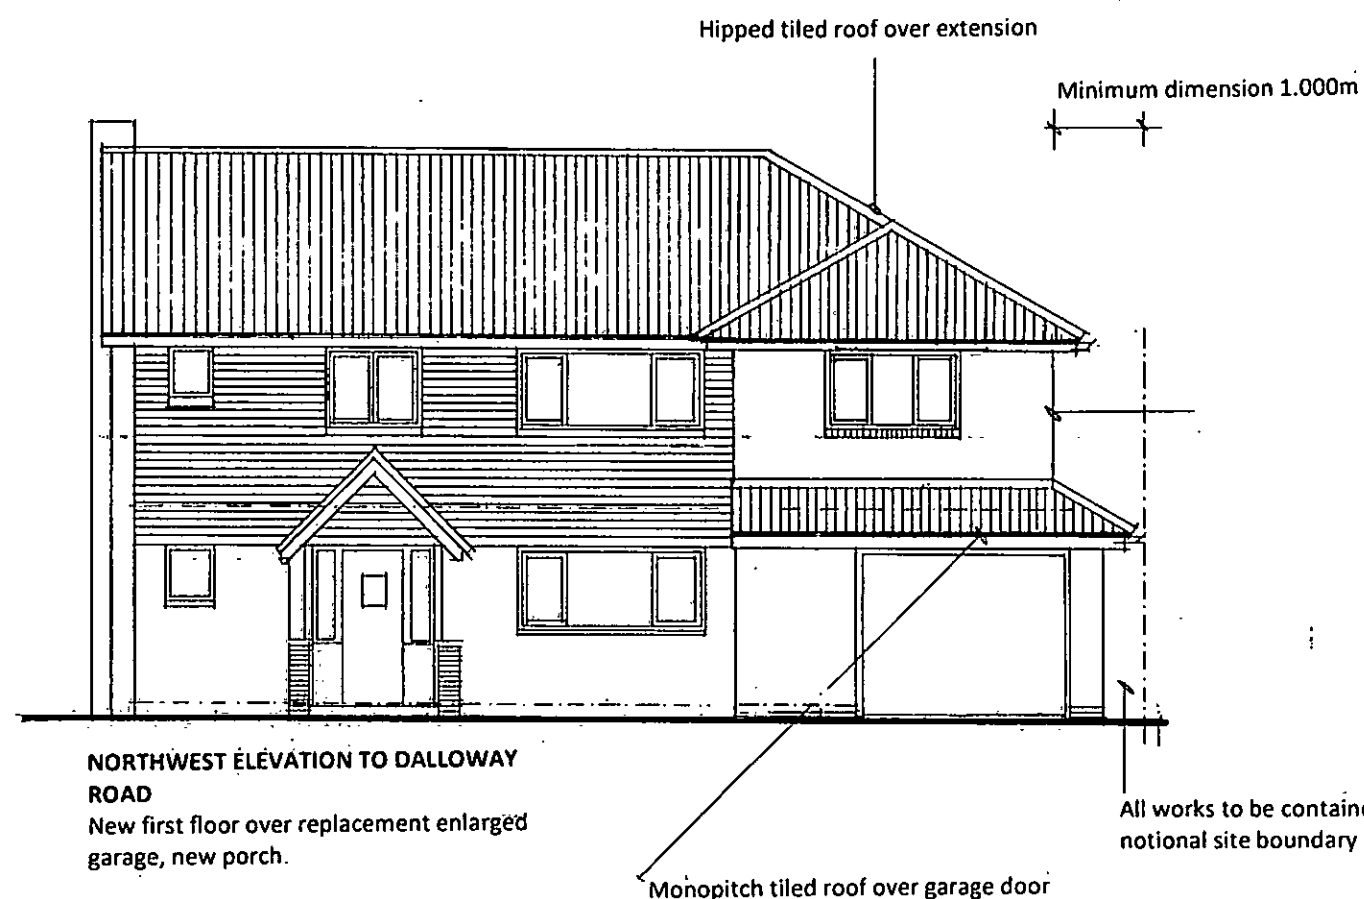

NOTES

This drawing is the copyright of the Architect and must not be reproduced or used without the Architect's permission. Figured dimensions are to take precedence over scaled dimensions. The Contractor is responsible for checking all figured dimensions on drawings against actual site dimensions. Scaled dimensions are not to be used for construction and setting out purposes. Any discrepancies are to be reported to the Architect. This drawing should be read in conjunction with schedules, specifications and engineers drawings and details where applicable.

DAVID BENNETT ARCHITECTS

THE OLD COTTAGE
10 VICARAGE LANE, FELPHAM
WEST SUSSEX PO22 7EA
tel: 01243 842619 and 07932 757144
e-mail: davidbennettarch@excite.com

CLIENT

MR AND MRS P KNIGHT

PROJECT

11 DALLOWAY ROAD, ARUNDEL, BN18 9HJ

DRAWING TITLE

PROPOSED ELEVATIONS

SCALE

1/100 at A3

REFERENCE

11256.09.B