






First Floor Plan: Scale 1:100

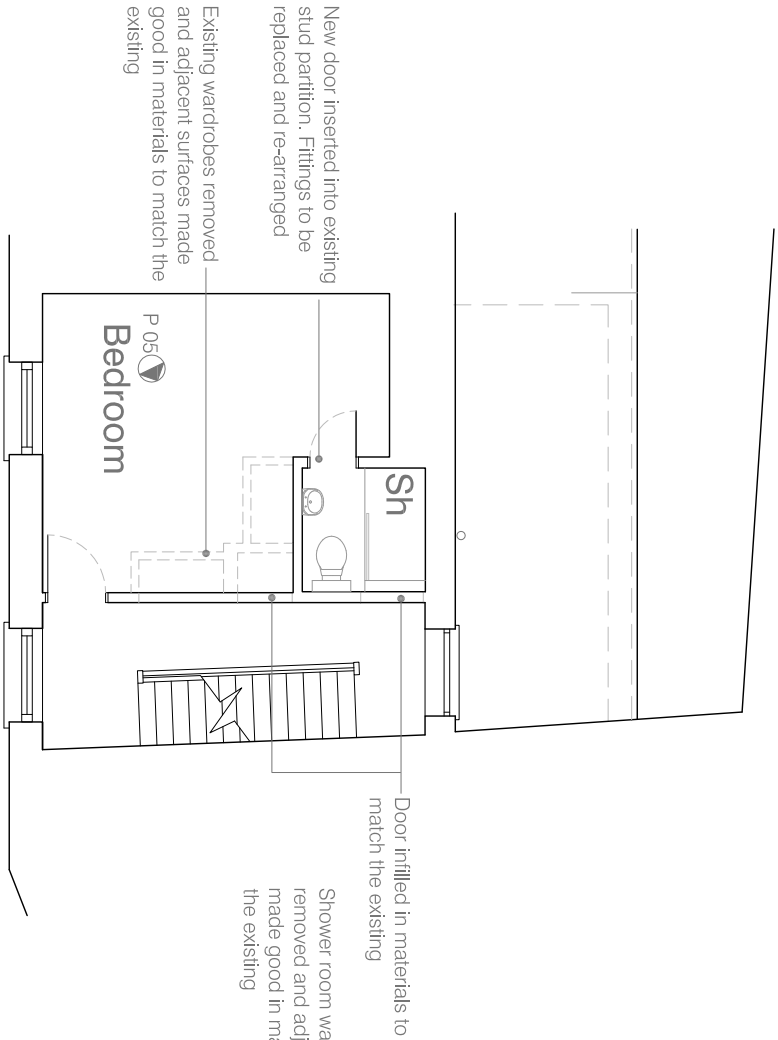

Second Floor Plan: Scale 1:100

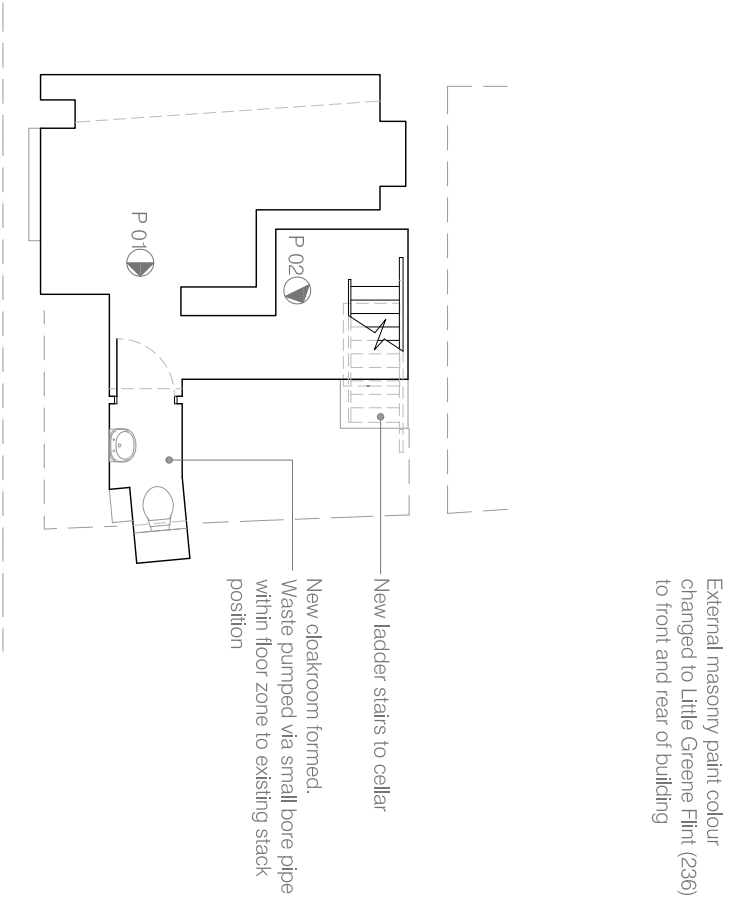

Cellar Plan: Scale 1:100

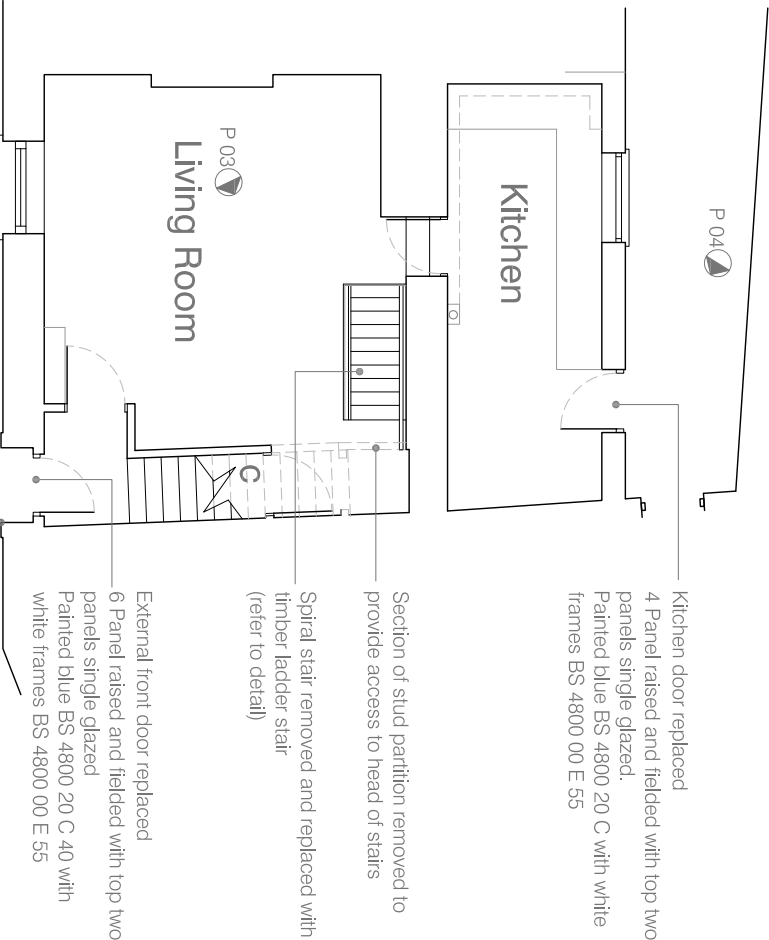

Ground Floor Plan: Scale 1:100