



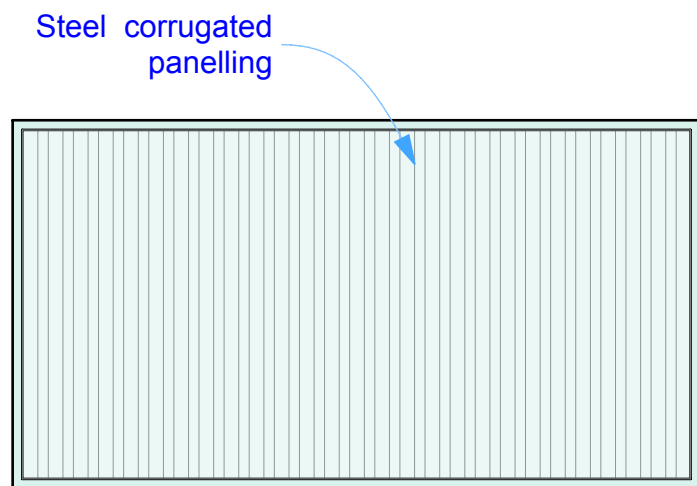

Roof Plan


Steel corrugated
panelling

100 x 200mm
timber blocks

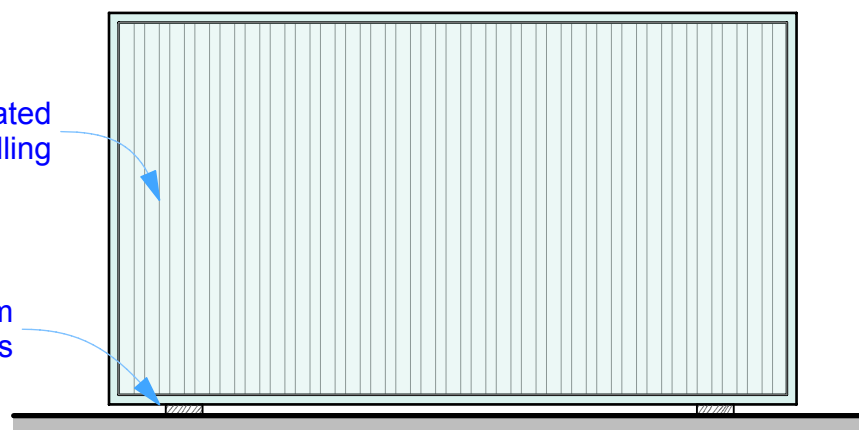


West Elevation

Steel corrugated
panelling

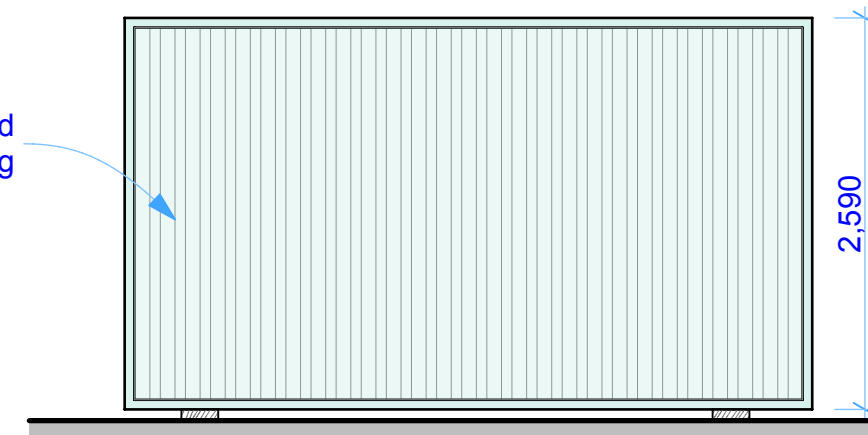


East Elevation

100 x 150
timber blocks

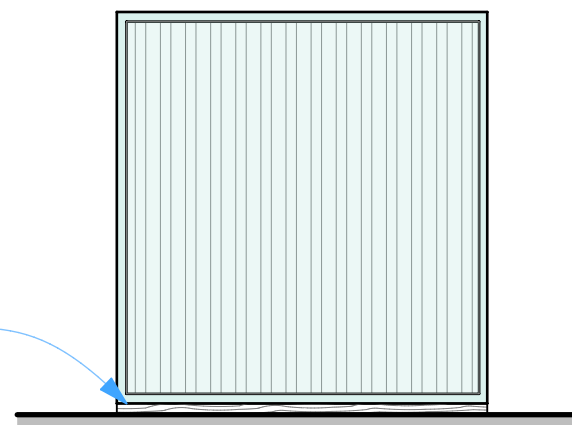


South Elevation

Roller shutter
door

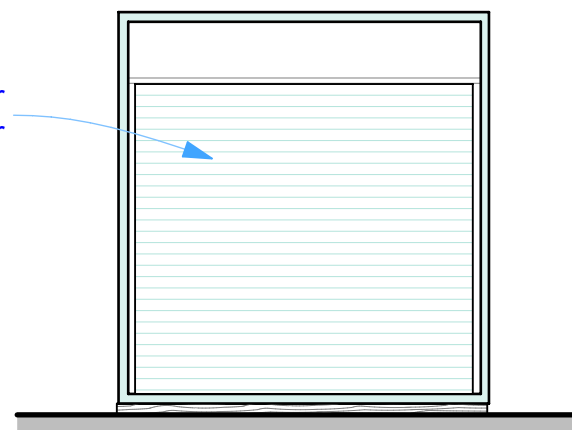

North Elevation

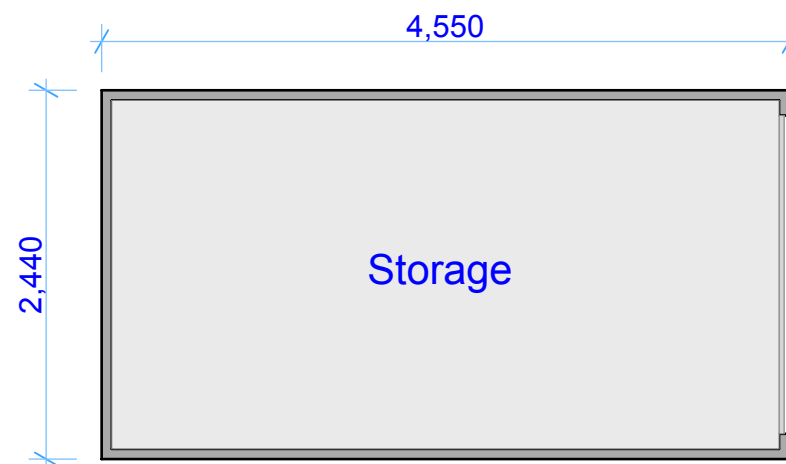

Plan

This drawing is the property of Fuller Associates and is not to be copied reproduced, retained or disclosed to any unauthorised person either wholly or in part without prior consent. Do not scale from this drawing except for Planning purposes. Use all figured dimensions only. All figured dimensions to be checked on site prior to construction. All discrepancies, errors and omissions to be reported to Fuller Associates prior to construction. Layout and dimensions of existing building to be checked on site.

Chartered Surveyors • Architectural Design		
FULLER ASSOCIATES		
Chartered Surveyors • Architectural Design		
tel: 01903 885444 email: info@fuller-associates.co.uk www.fuller-associates.co.uk 39b Tarrant Street, Arundel, West Sussex, BN18 9DG		
Job Title	Proposed Storage Container	
Client	Arundel Town Council	
Drawing Name	Plans and Elevations	
Drawing Status	Planning	
Drawn by	AF	Date Nov '21
Checked by		Date
Drawing Scale	1:50 at A3	
Drawing No	Status	Revision
212835/ 01		